HORIZONTAL SCALE IN FEET
0 20 40 80

PLAN SHEET SR 32 ALTERNATIVE 1
STA 126+31.09 TO STA 131+75.00

DESIGN AGENCY
Stantec
11687 Lebanon Road
Cincinnati OH 45241
(513) 842-8200

DESIGNER
XXX

REVIEWER
XXX MM-DD-YY

PROJECT ID
86462

SHEET P.0 TOTAL 0

HAM-32-4.47

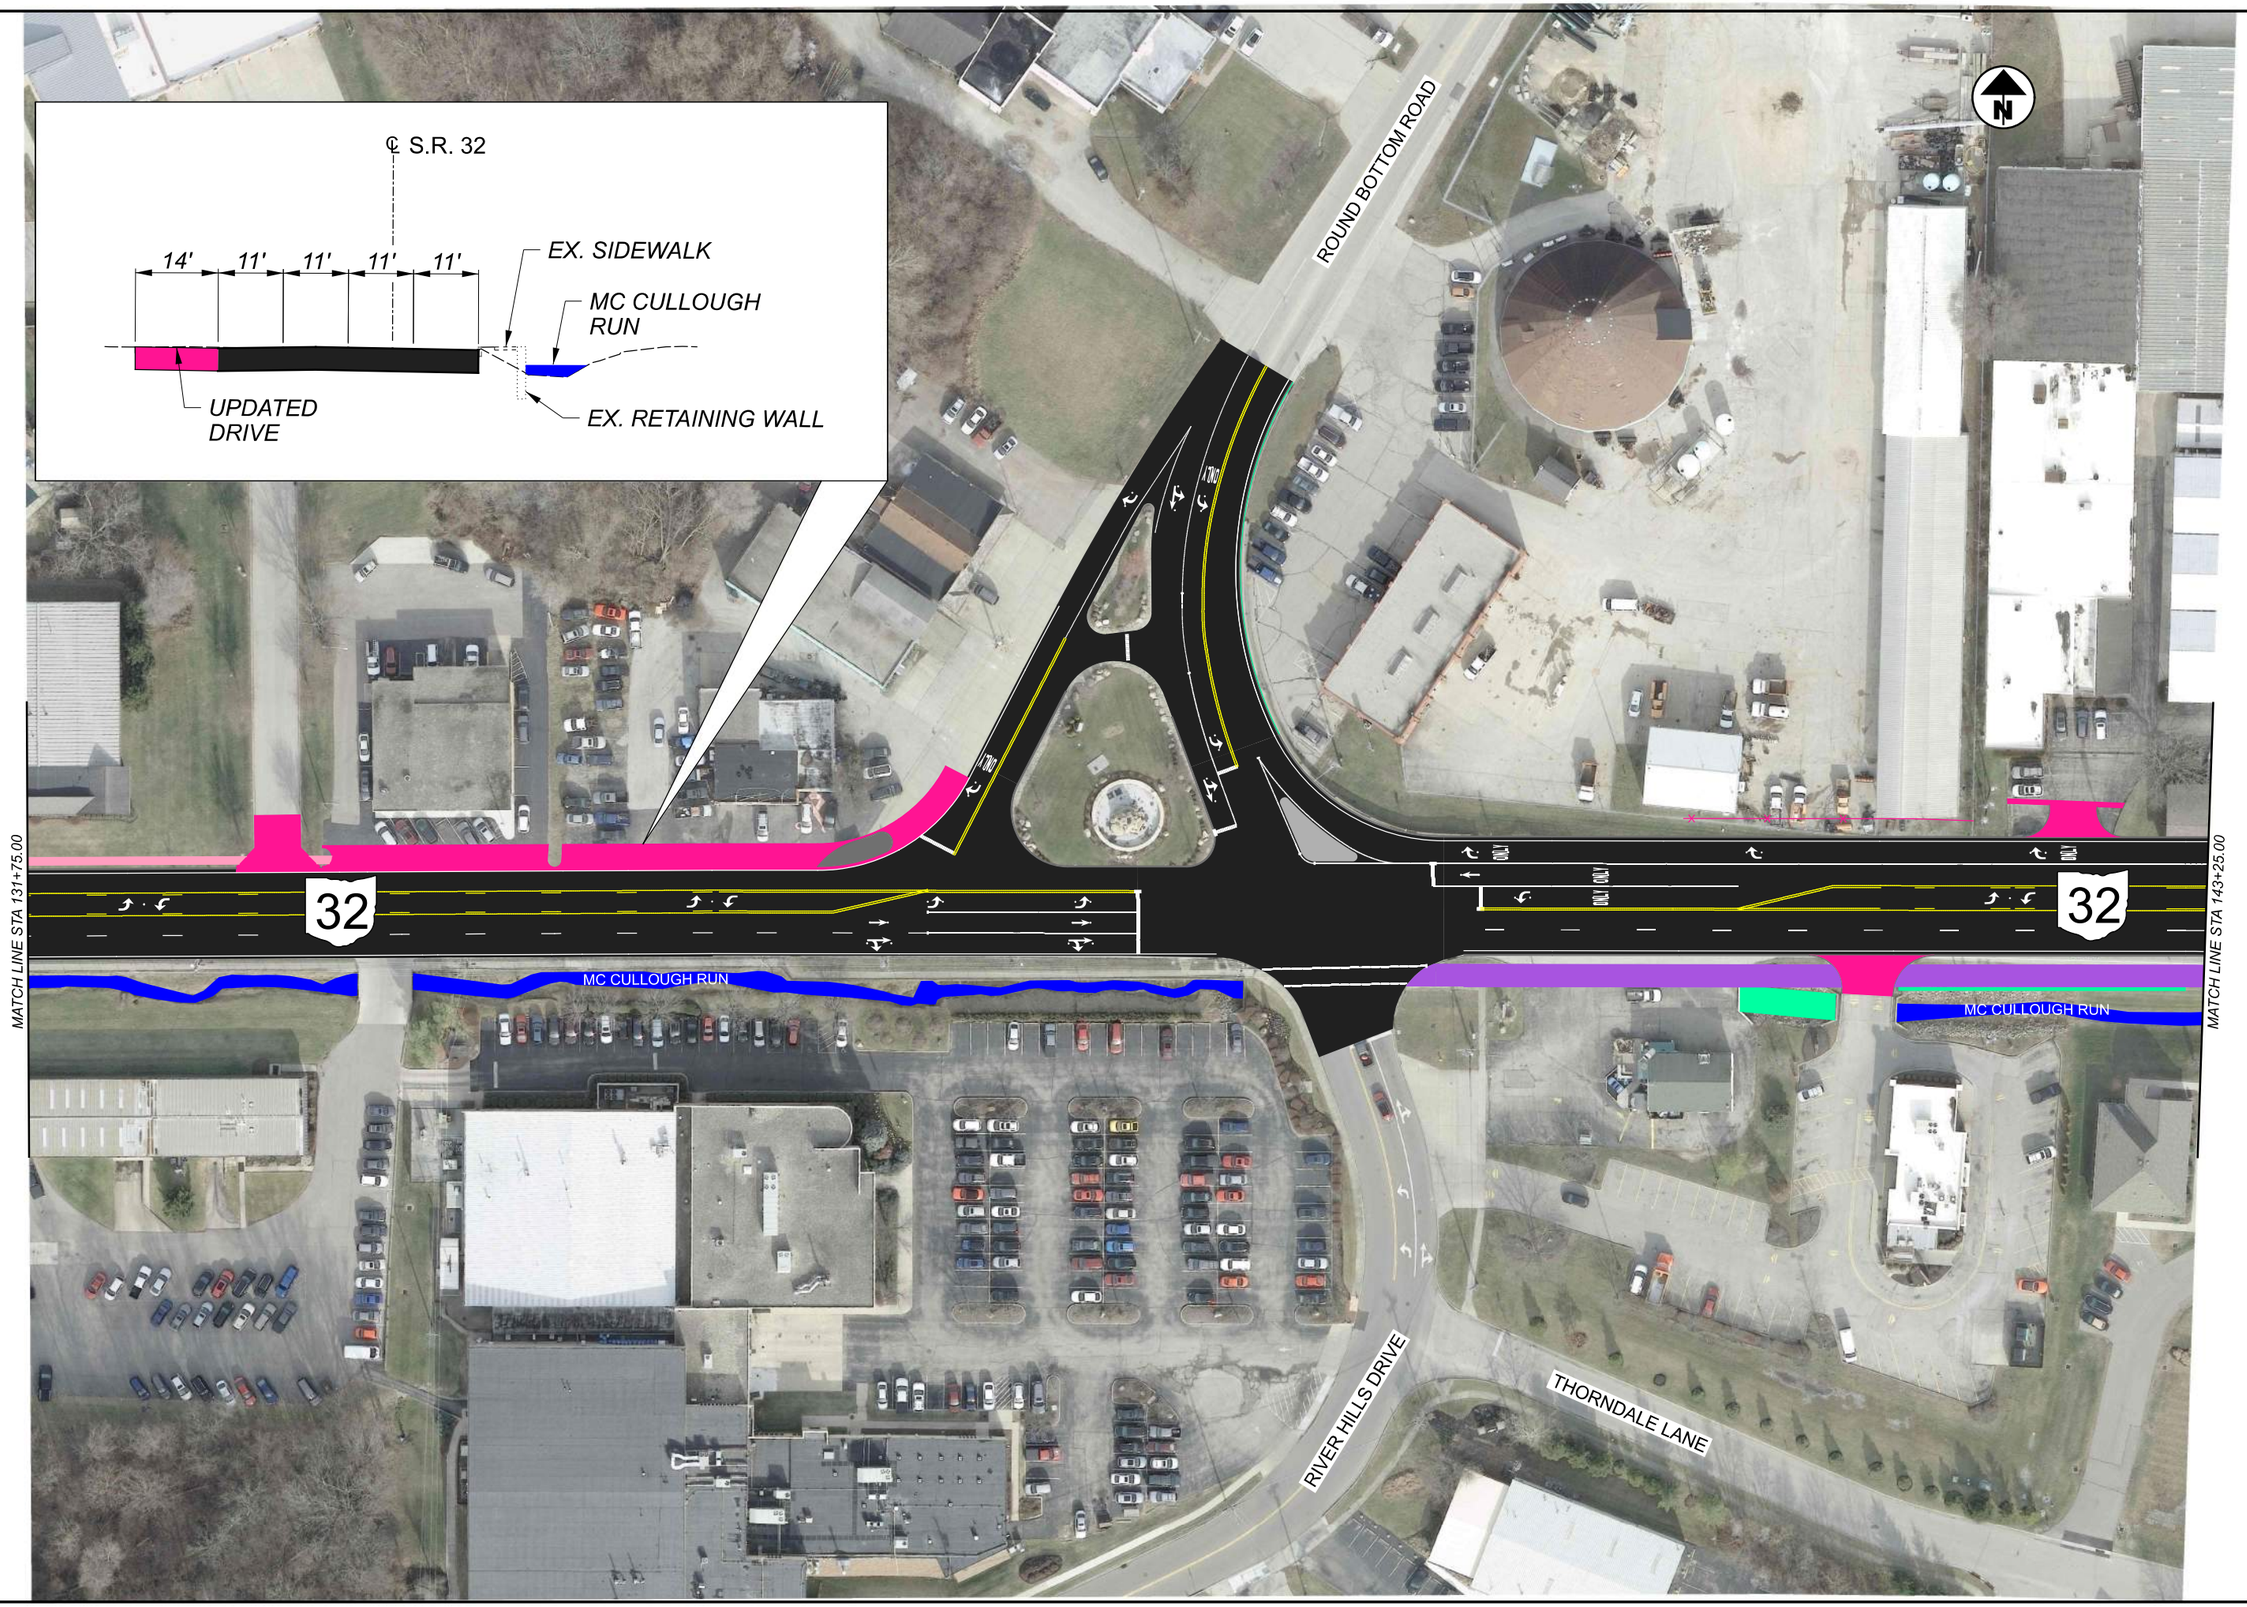

HORIZONTAL SCALE IN FEET
0 20 40 80

PLAN SHEET SR 32 ALTERNATIVE 1
STA 131+75.00 TO STA 143+25.00

DESIGN AGENCY
Stantec
11687 Lebanon Road
Cincinnati OH 45241
(513) 842-8200

DESIGNER
XXX

REVIEWER
XXX MM-DD-YY

PROJECT ID
86462

SHEET P.0 TOTAL 0

HAM-32-4.47

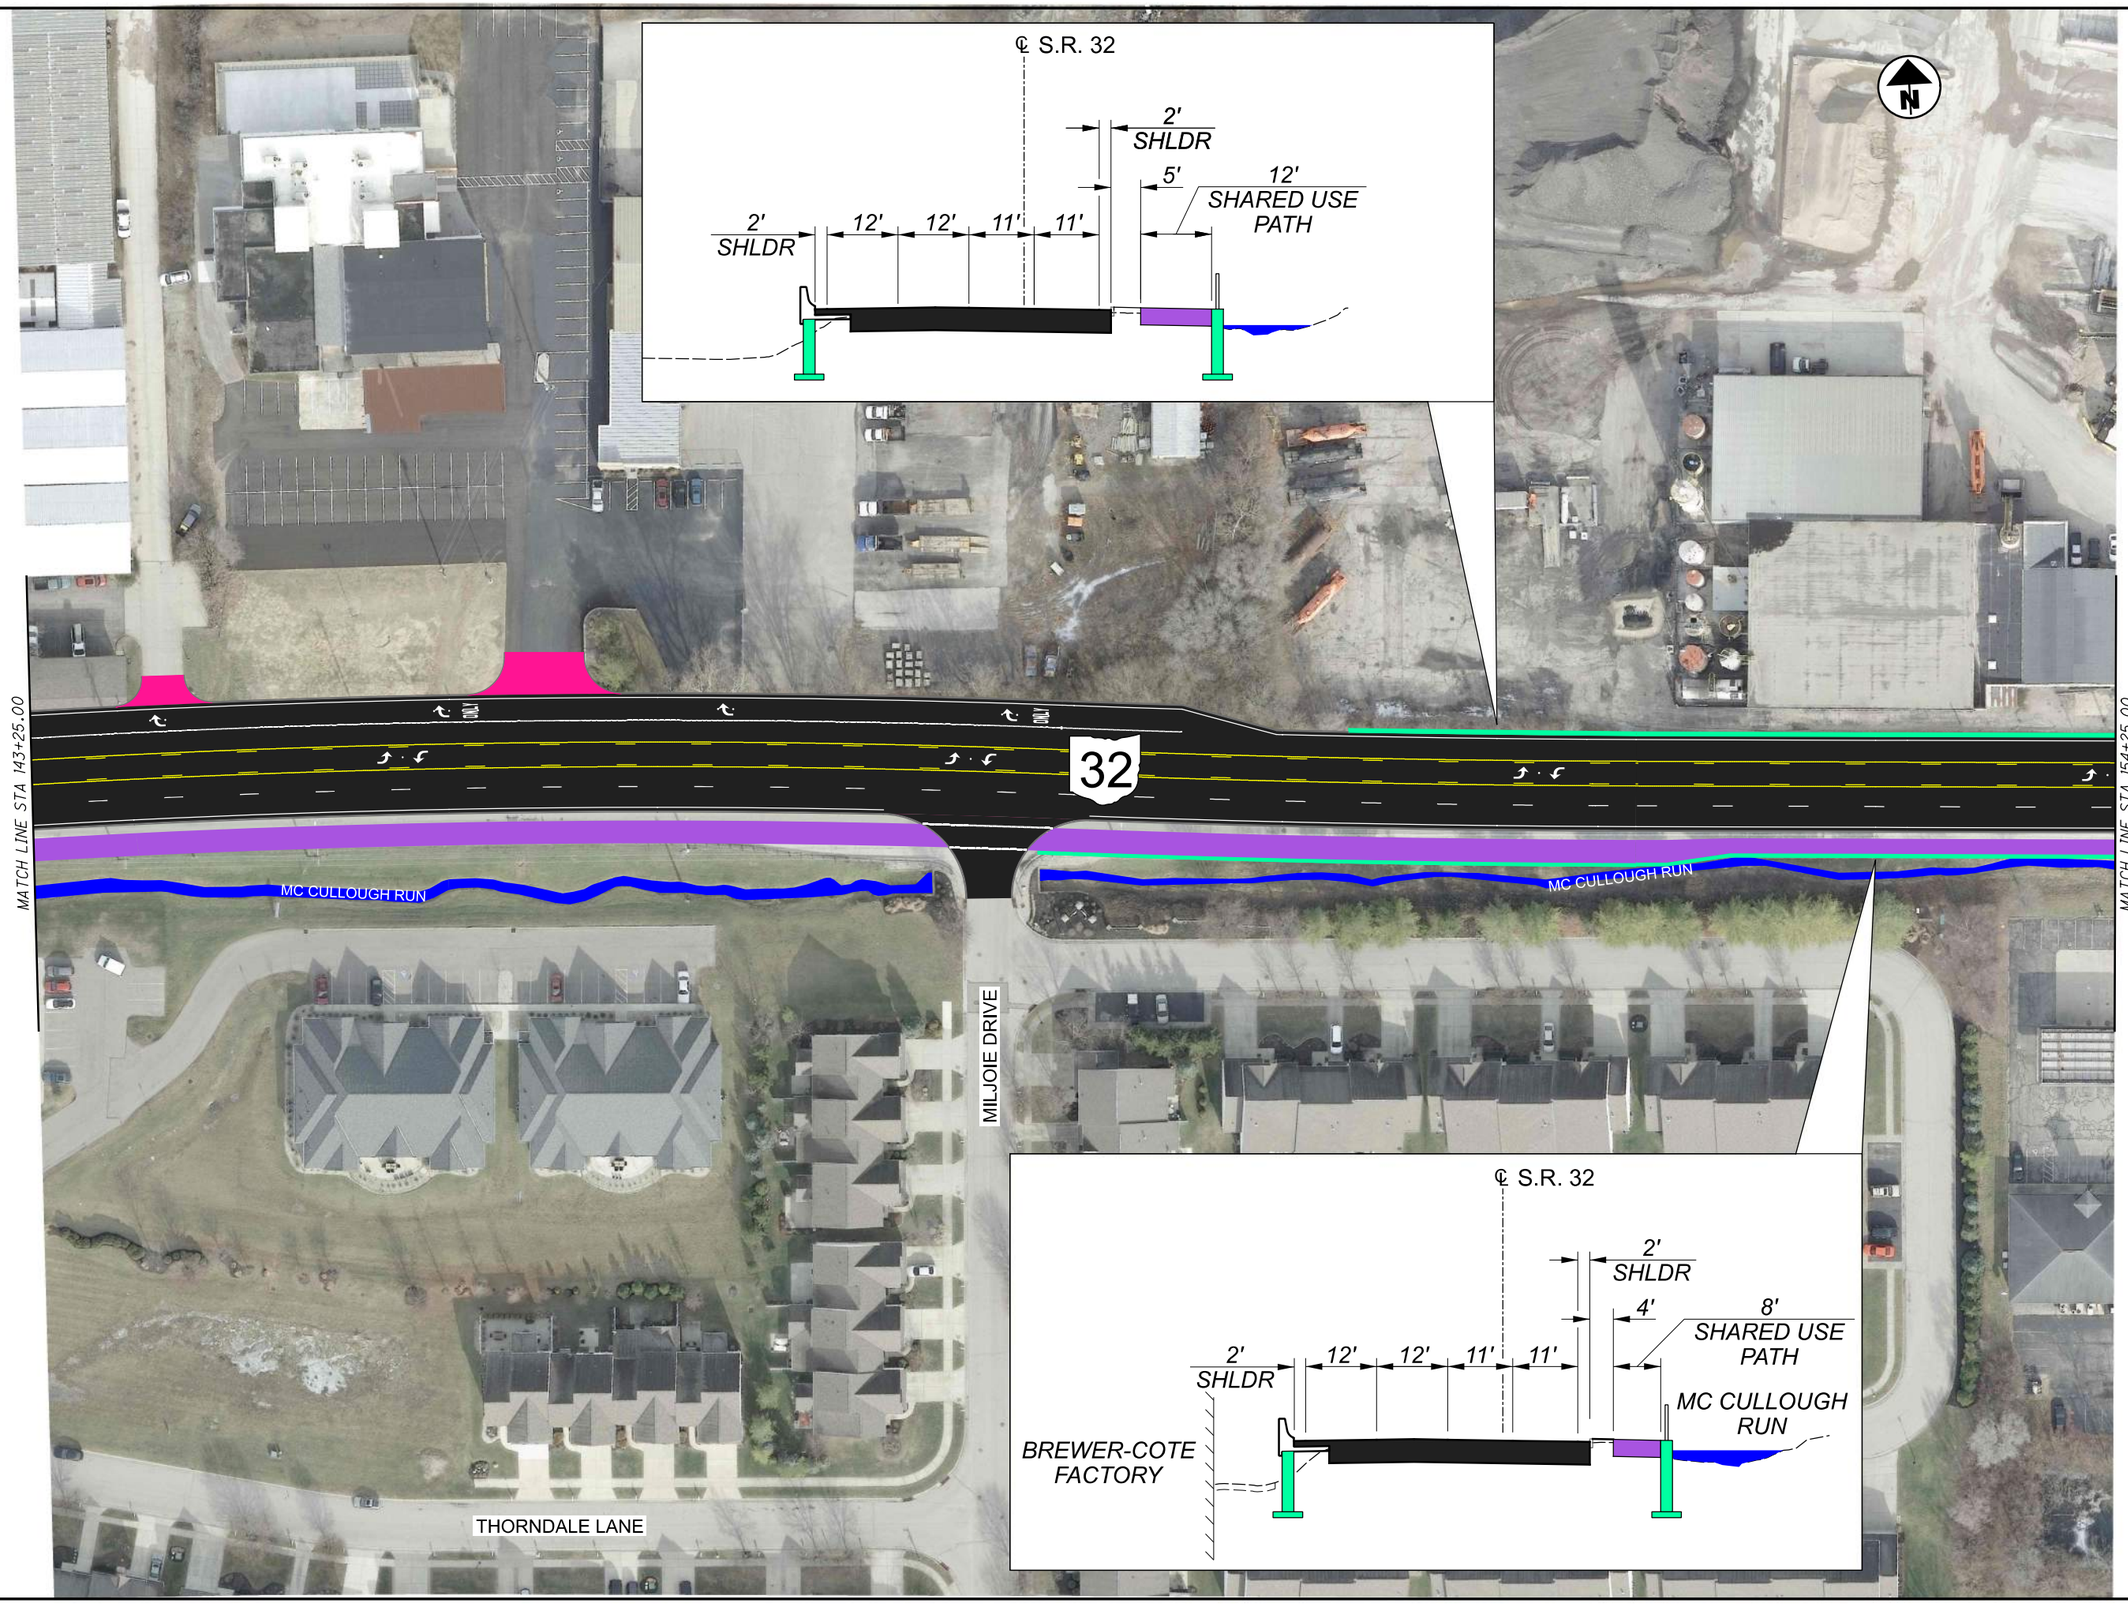

HORIZONTAL SCALE IN FEET
0 20 40 80

PLAN SHEET SR 32 ALTERNATIVE 1
STA 143+25.00 TO STA 154+25.00

DESIGN AGENCY
Stantec
11687 Lebanon Road
Cincinnati OH 45241
(513) 842-8200

DESIGNER
XXX

REVIEWER
XXX MM-DD-YY

PROJECT ID
86462

SHEET P.0 TOTAL 0

HAM-32-4.47

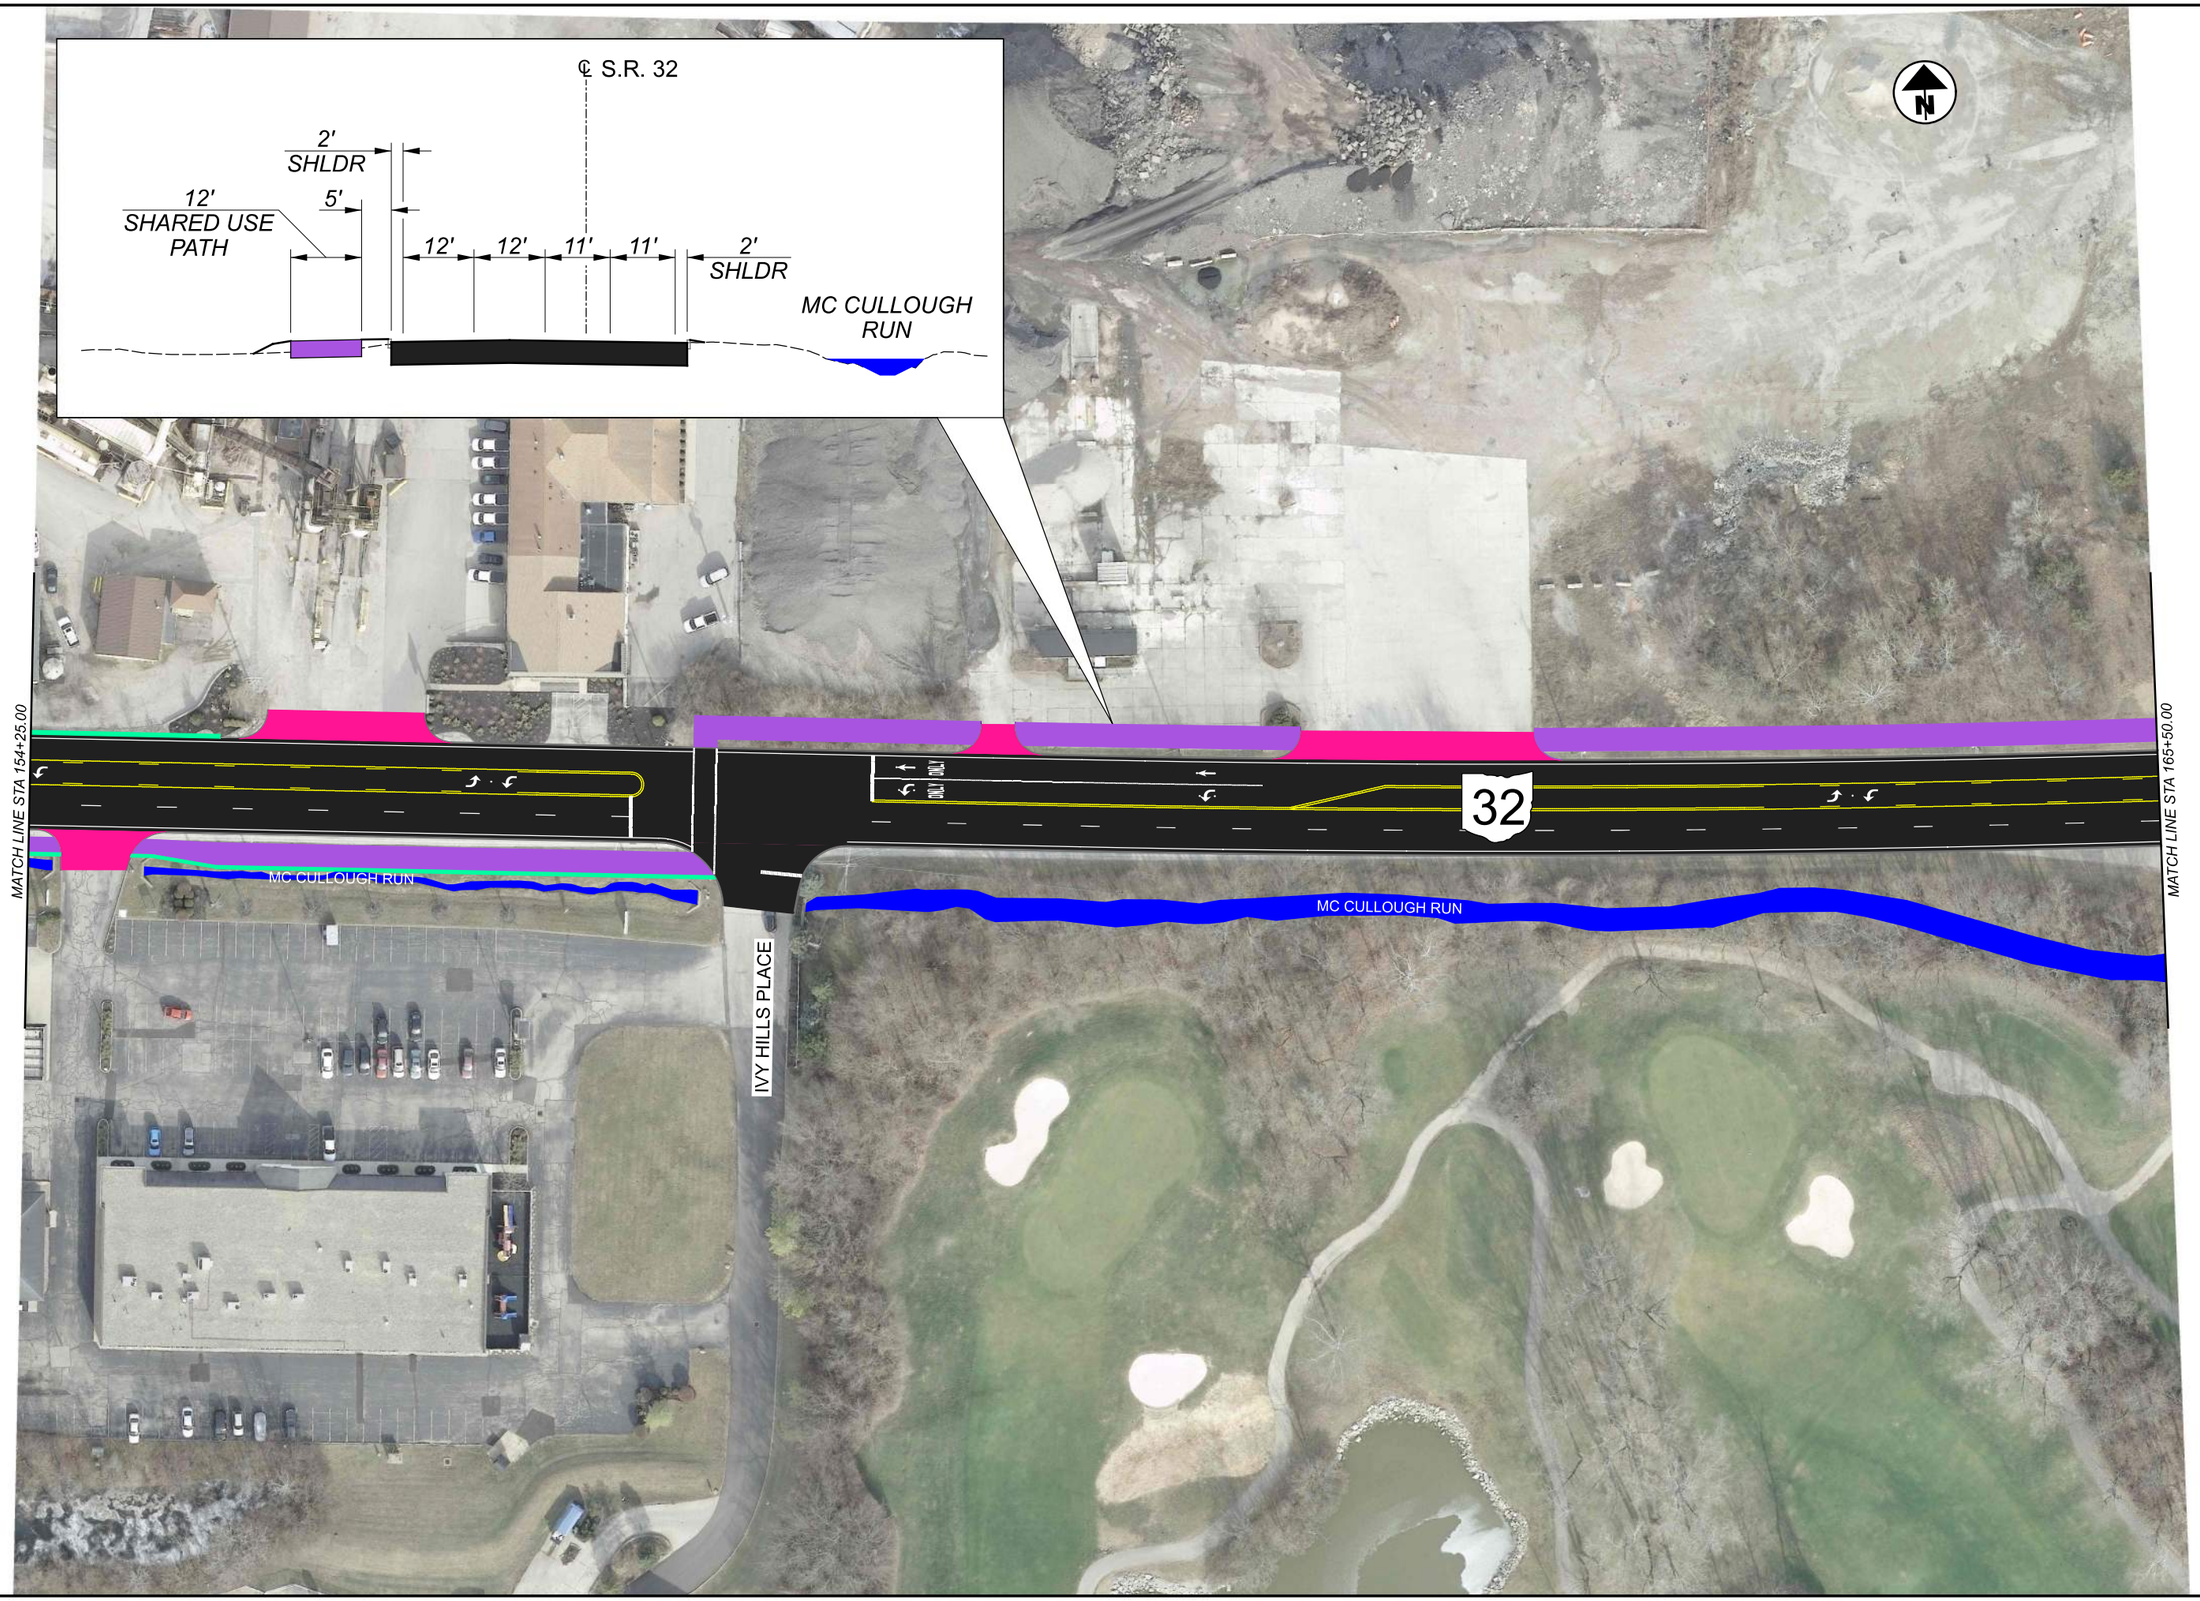

HORIZONTAL SCALE IN FEET
0 20 40 80

PLAN SHEET SR 32 ALTERNATIVE 1
STA 154+25.00 TO STA 165+50.00

DESIGN AGENCY
Stantec
11687 Lebanon Road
Cincinnati OH 45241
(513) 842-8200

DESIGNER
XXX

REVIEWER
XXX MM-DD-YY

PROJECT ID
86462

SHEET P.0 TOTAL 0

HAM-32-4.47

HAM-32-4.47

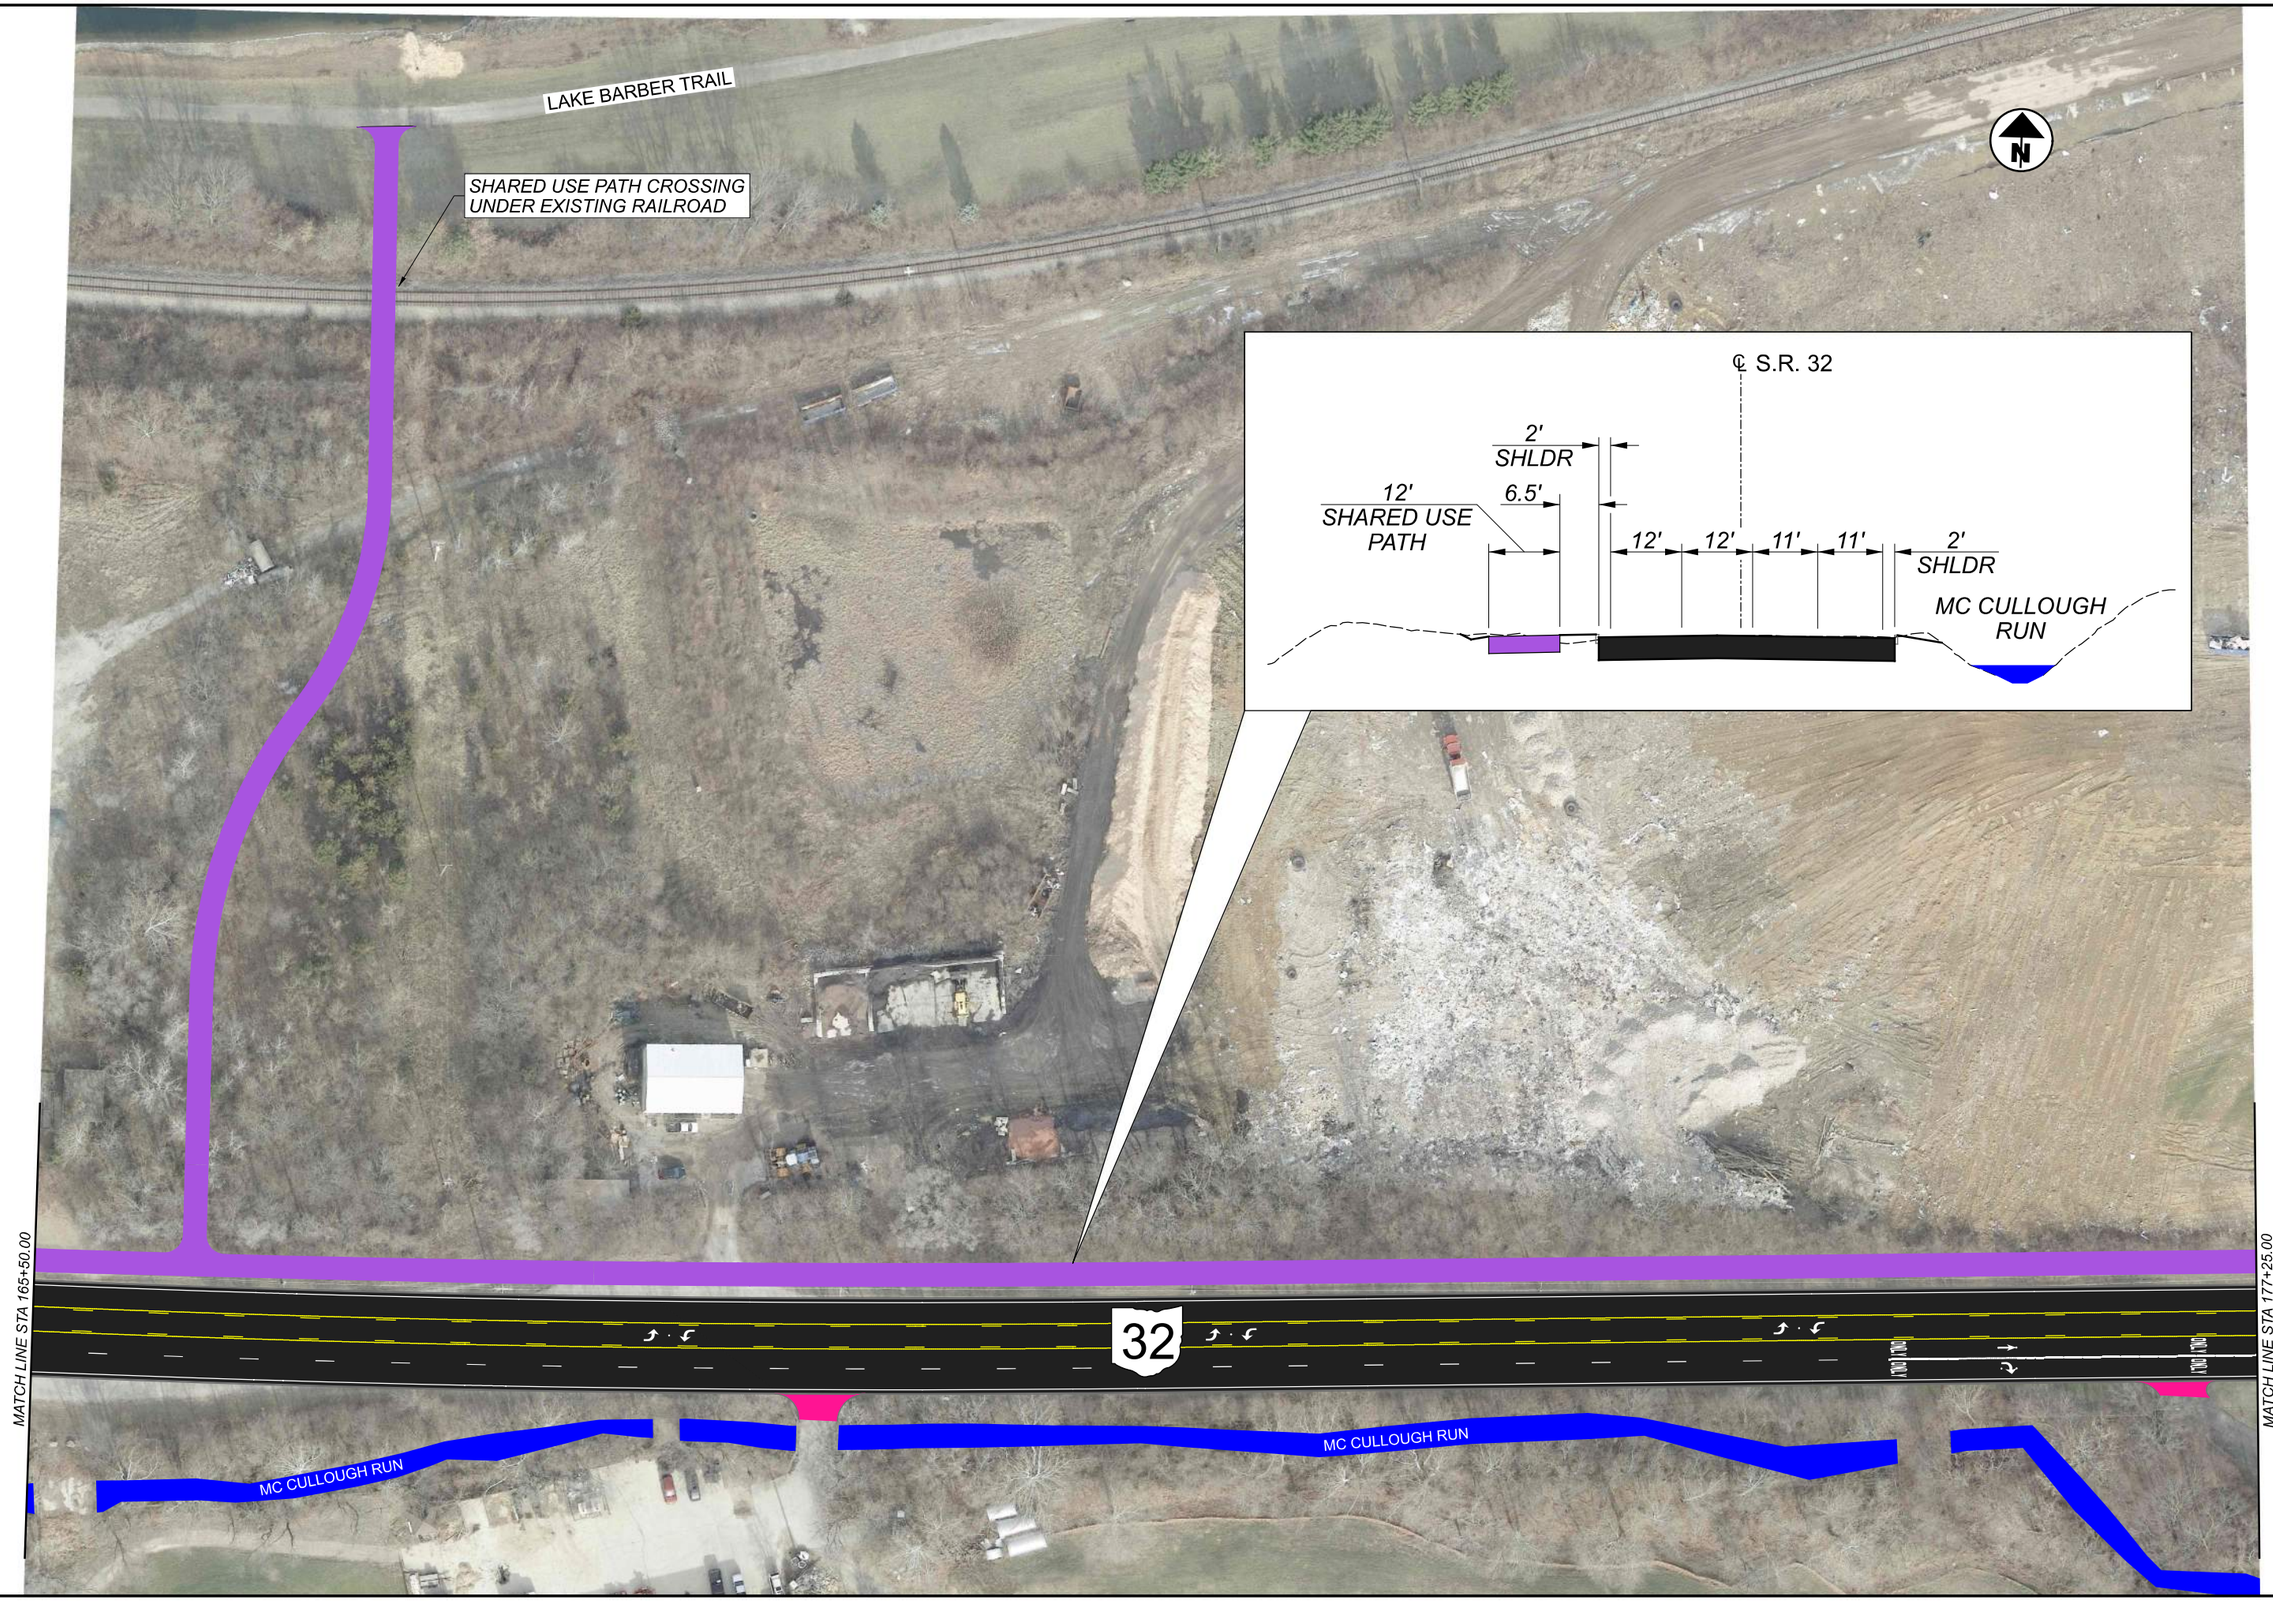

HORIZONTAL SCALE IN FEET
0 20 40 80

PLAN SHEET SR 32 ALTERNATIVE 1
STA 165+50.00 TO STA 177+25.00

DESIGN AGENCY
Stantec
11687 Lebanon Road
Cincinnati OH 45241
(513) 842-8200

DESIGNER
XXX

REVIEWER
XXX MM-DD-YY

PROJECT ID
86462

SHEET P.0 TOTAL 0

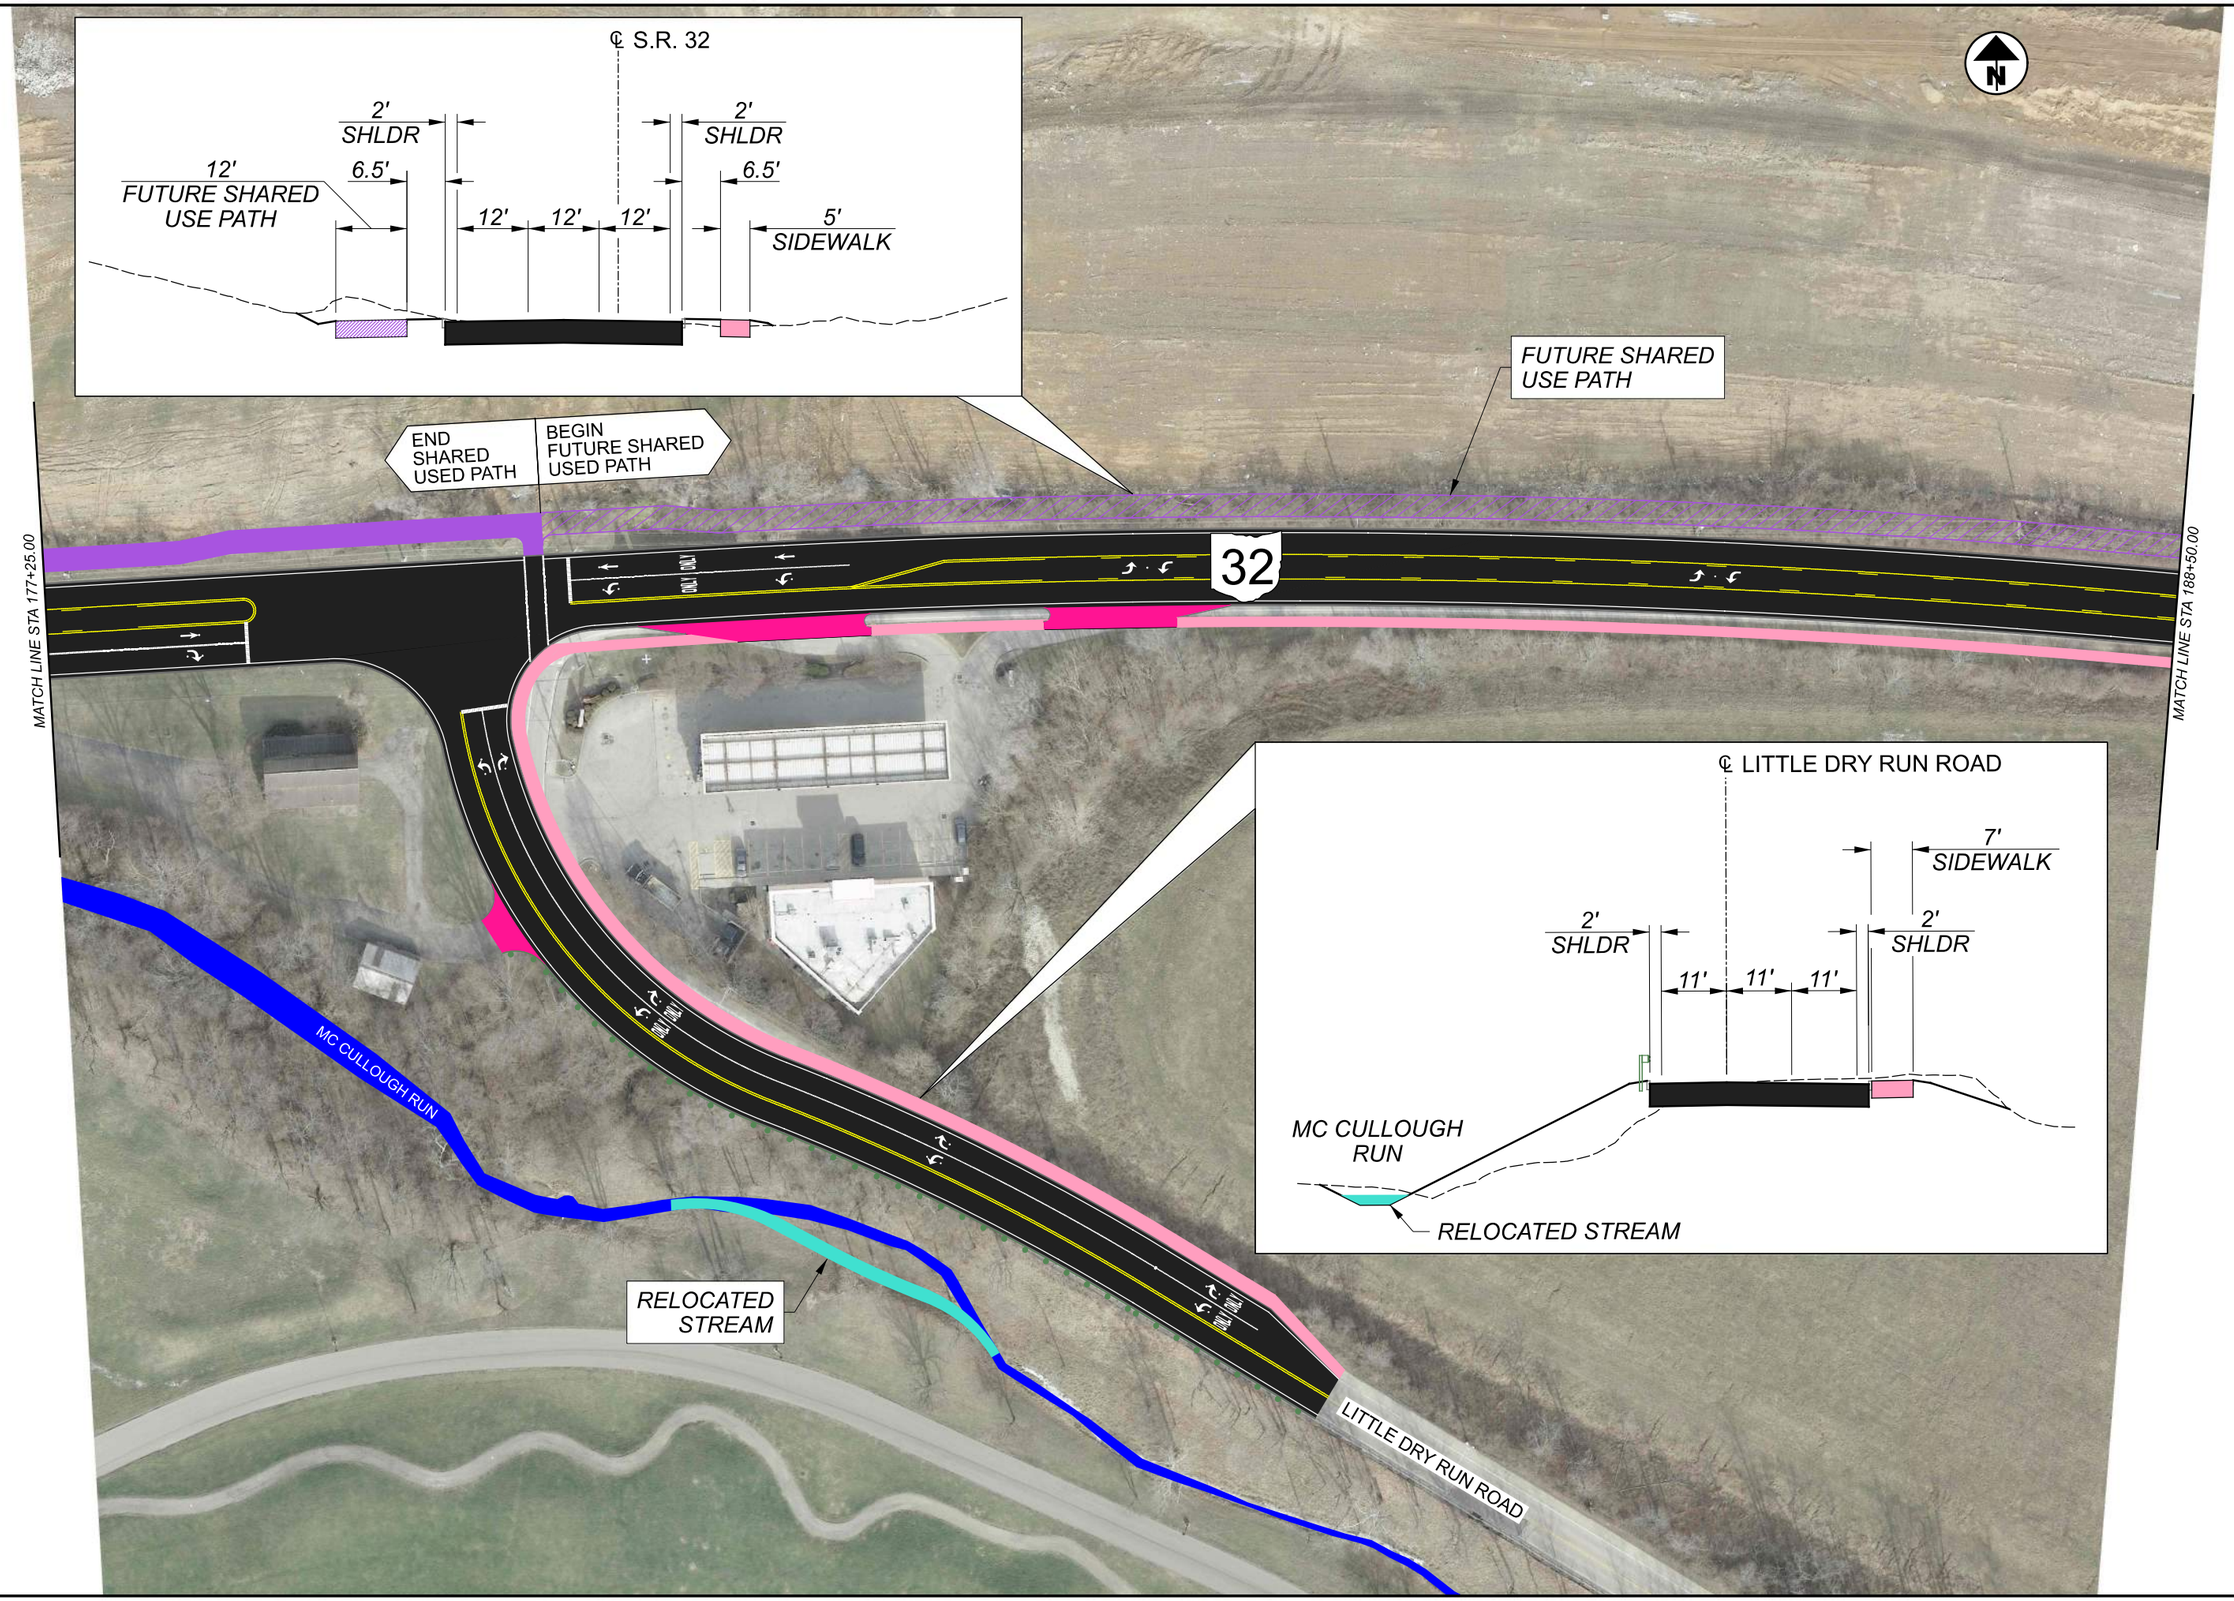

HORIZONTAL SCALE IN FEET
0 20 40 80

PLAN SHEET SR 32 ALTERNATIVE 1
STA 177+25.00 STA 188+50.00

DESIGN AGENCY
Stantec
11687 Lebanon Road
Cincinnati OH 45241
(513) 842-8200

DESIGNER
XXX

REVIEWER
XXX MM-DD-YY

PROJECT ID
86462

SHEET P.0 TOTAL 0

HAM-32-4.47

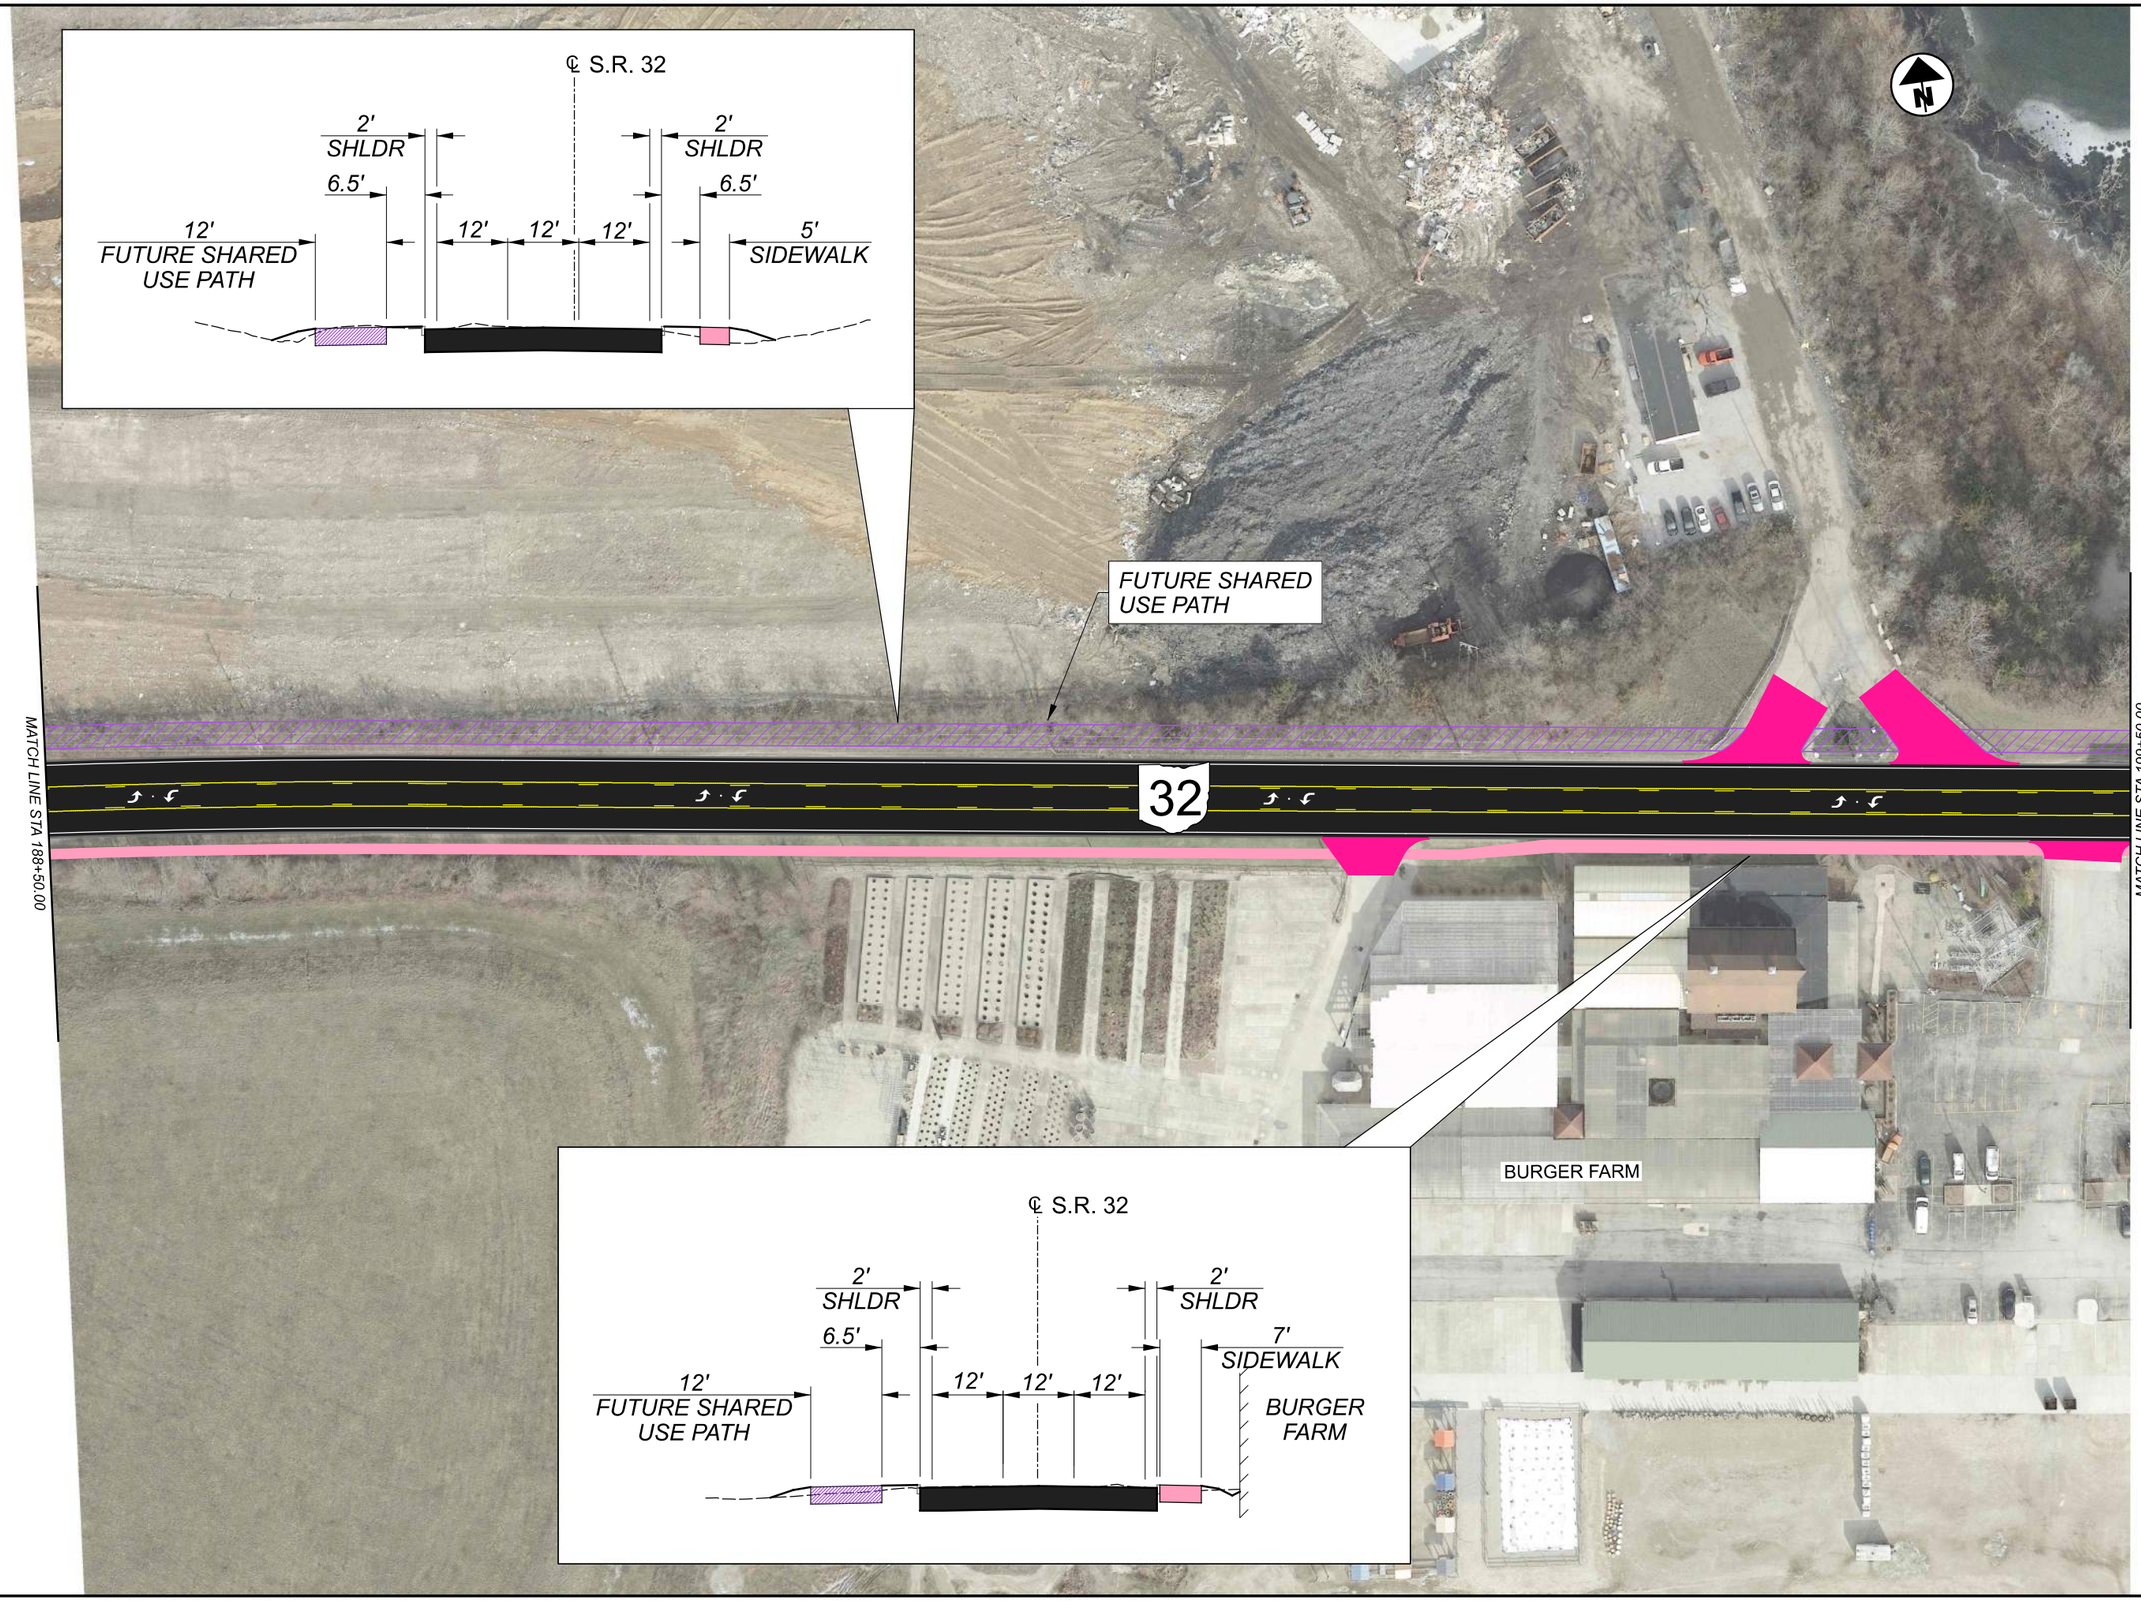

HORIZONTAL SCALE IN FEET

0 20 40 80

PLAN SHEET SR 32 ALTERNATIVE 1
STA 188+50.00 TO STA 199+50.00

DESIGN AGENCY

Stantec

11687 Lebanon Road
Cincinnati OH 45241
(513) 842-8200

DESIGNER
XXX

REVIEWER
XXX MM-DD-YY

PROJECT ID
86462

SHEET P.0 TOTAL 0

HAM-32-4.47

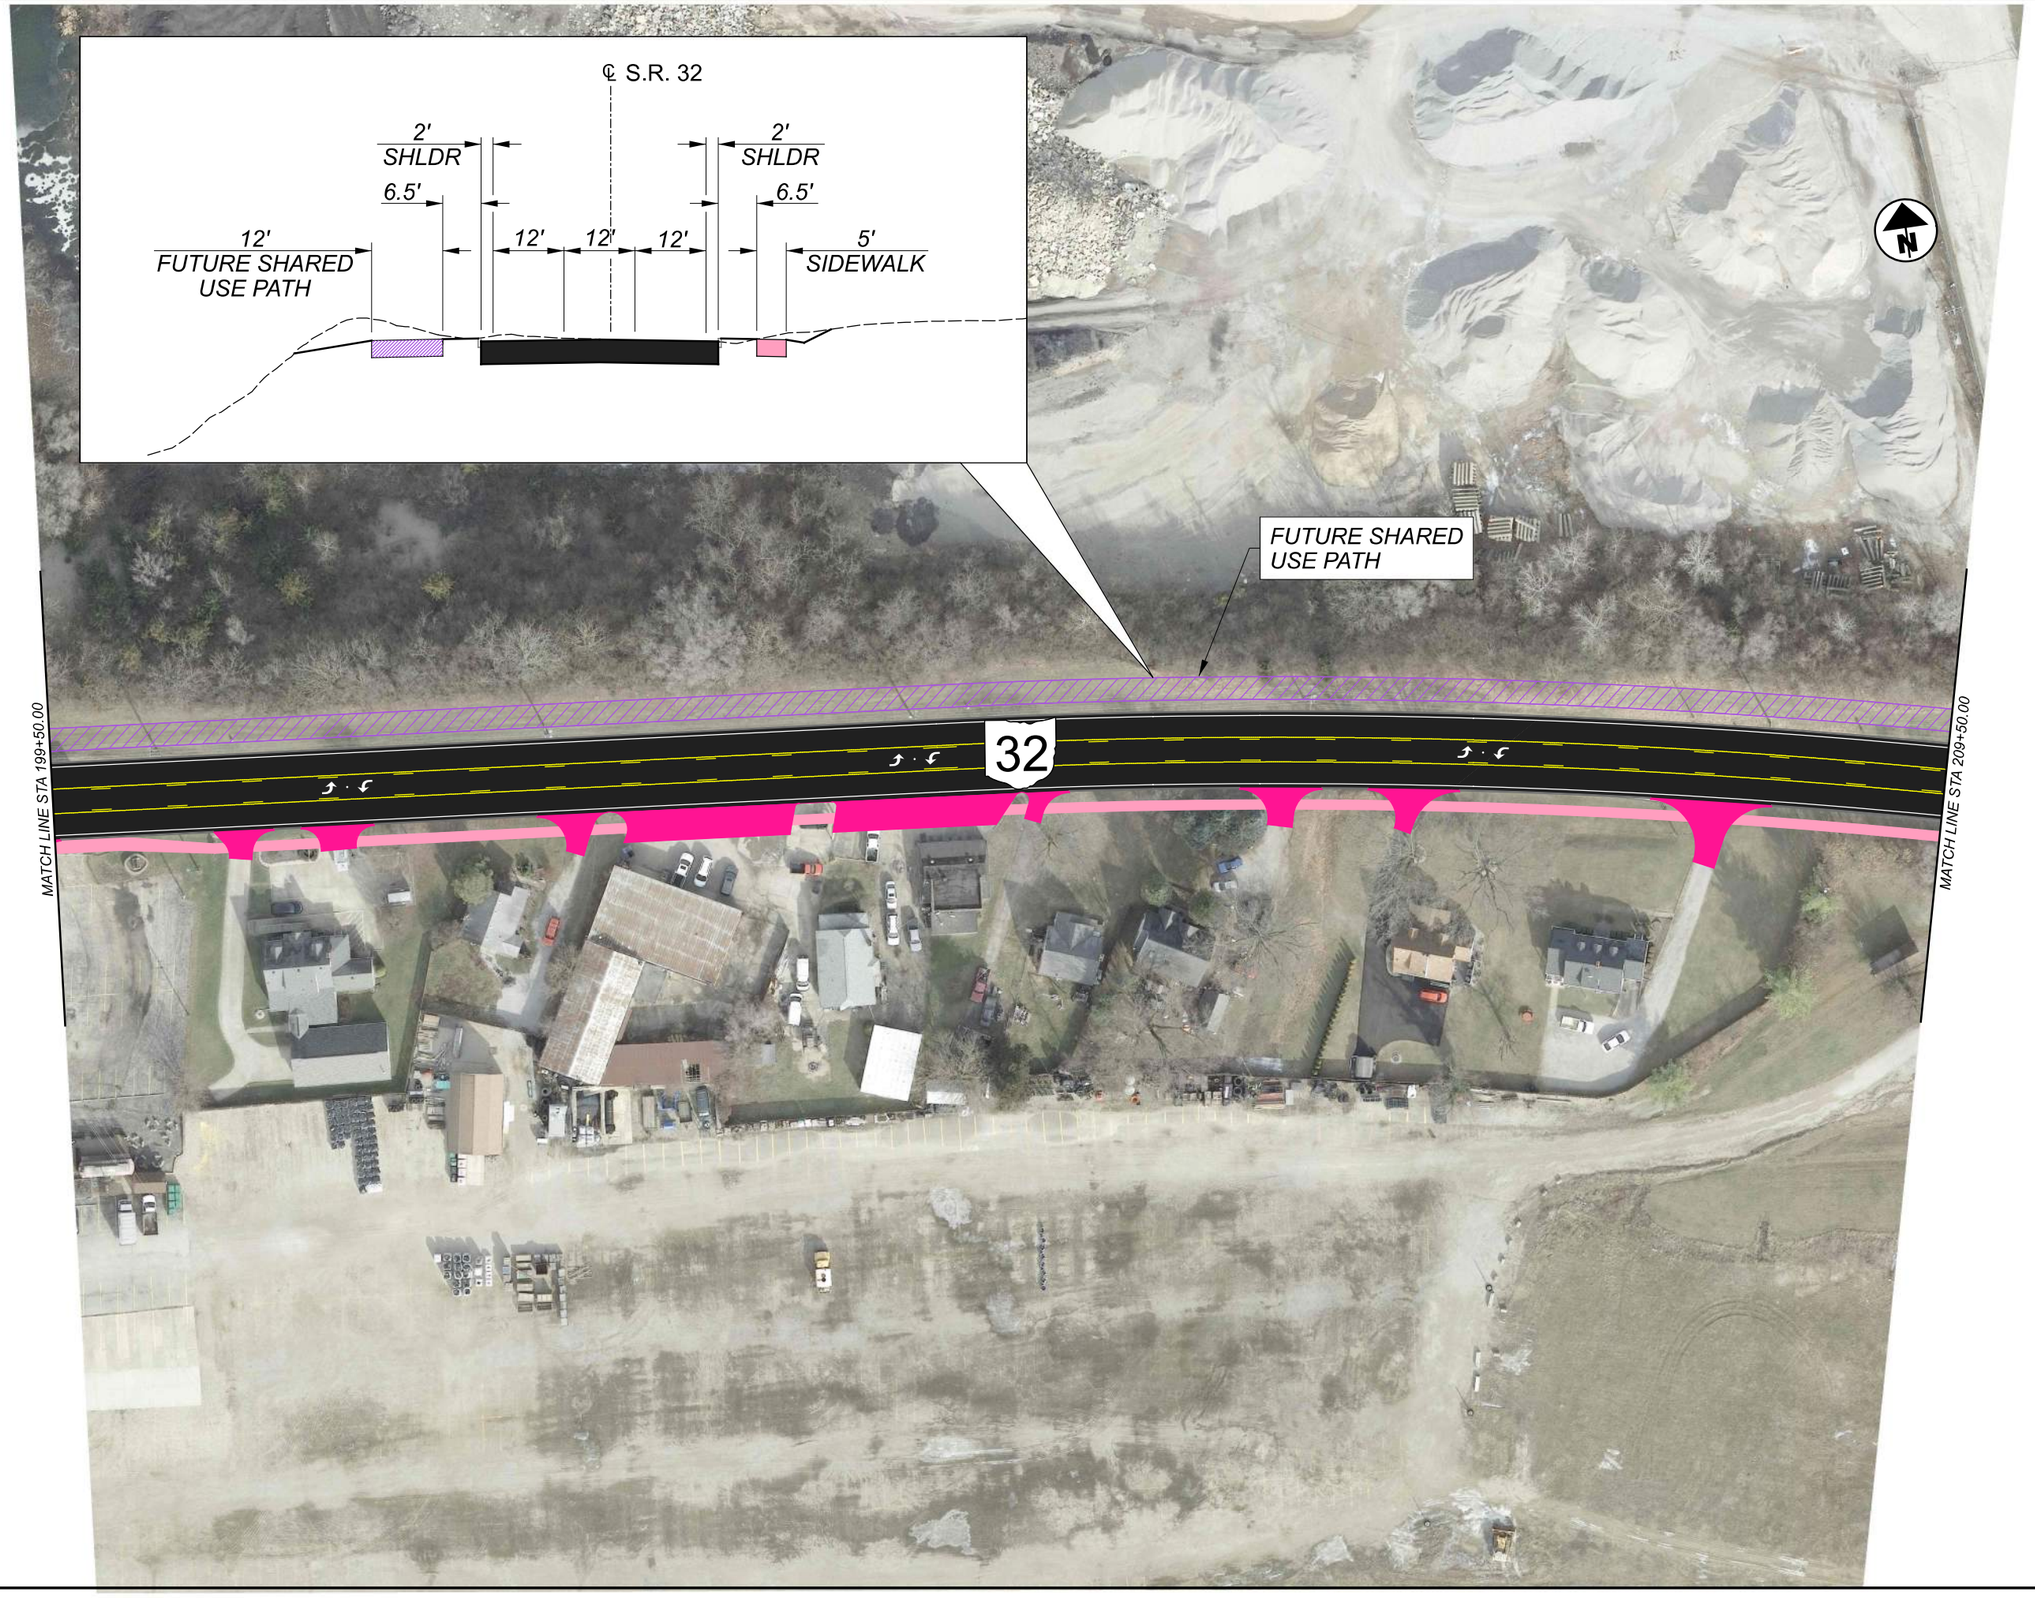

HORIZONTAL SCALE IN FEET
0 20 40 80

PLAN SHEET SR 32 ALTERNATIVE 1
STA 199+50.00 TO STA 209+50.00

DESIGN AGENCY
Stantec
11687 Lebanon Road
Cincinnati OH 45241
(513) 842-8200

DESIGNER
XXX

REVIEWER
XXX MM-DD-YY

PROJECT ID
86462

SHEET P.0 TOTAL 0

HAM-32-4.47

HORIZONTAL SCALE IN FEET
0 20 40 80

PLAN SHEET SR 32 ALTERNATIVE 1
STA 209+50.00 TO END

DESIGN AGENCY
Stantec
11687 Lebanon Road
Cincinnati OH 45241
(513) 842-8200

DESIGNER
XXX

REVIEWER
XXX MM-DD-YY

PROJECT ID
86462

SHEET P.0 TOTAL 0

HAM-32-4.47

HAM-32-4.47

PLAN SHEET ROUND BOTTOM RD. ALTERNATIVE 1
STA 15+00.00 TO END

HORIZONTAL SCALE IN FEET
0 20
10 40

DESIGN AGENCY
Stantec
11687 Lebanon Road
Cincinnati Oh 45241
(513) 842-8200

DESIGNER
XXX

REVIEWER
XXX

PROJECT ID
XXX MM-DD-YY
864623

SHEET
P.0

TOTAL
0

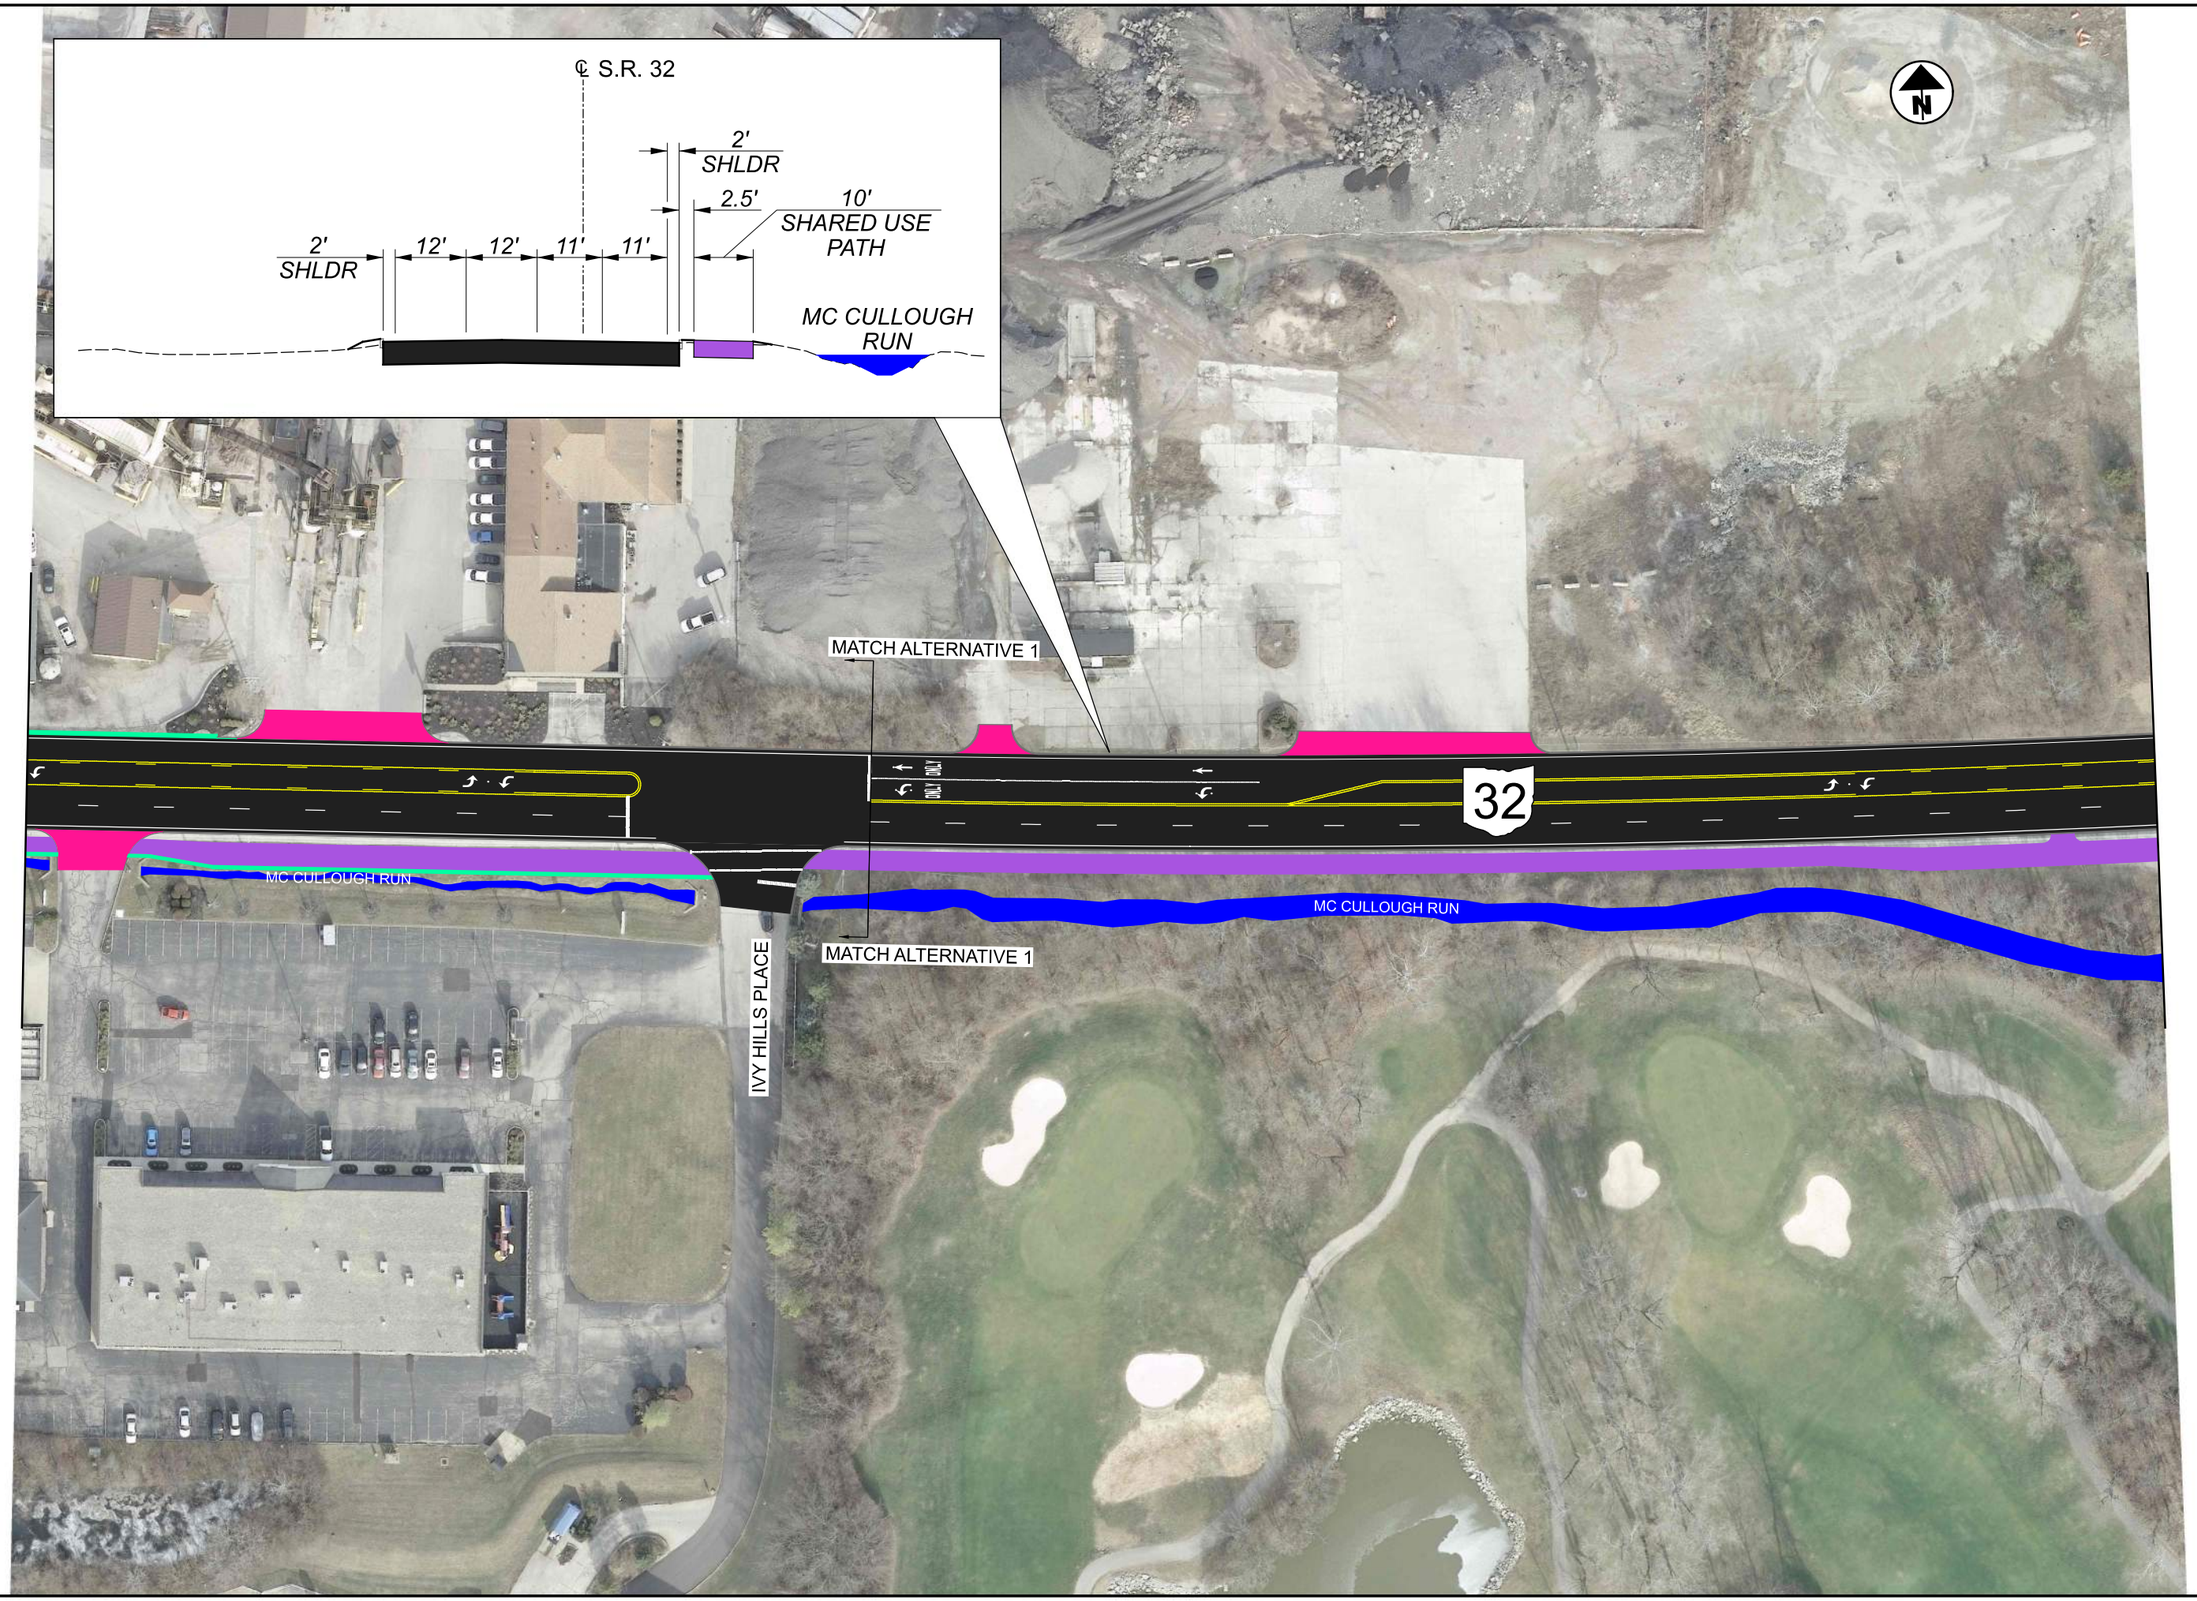

HORIZONTAL SCALE IN FEET
0 20 40 80

PLAN SHEET SR 32 ALTERNATIVE 2
STA 154+25.00 TO STA 165+50.00

DESIGN AGENCY
Stantec
11687 Lebanon Road
Cincinnati OH 45241
(513) 842-8200

DESIGNER
XXX

REVIEWER
XXX MM-DD-YY

PROJECT ID
86462

SHEET P.0 TOTAL 0

HAM-32-4.47

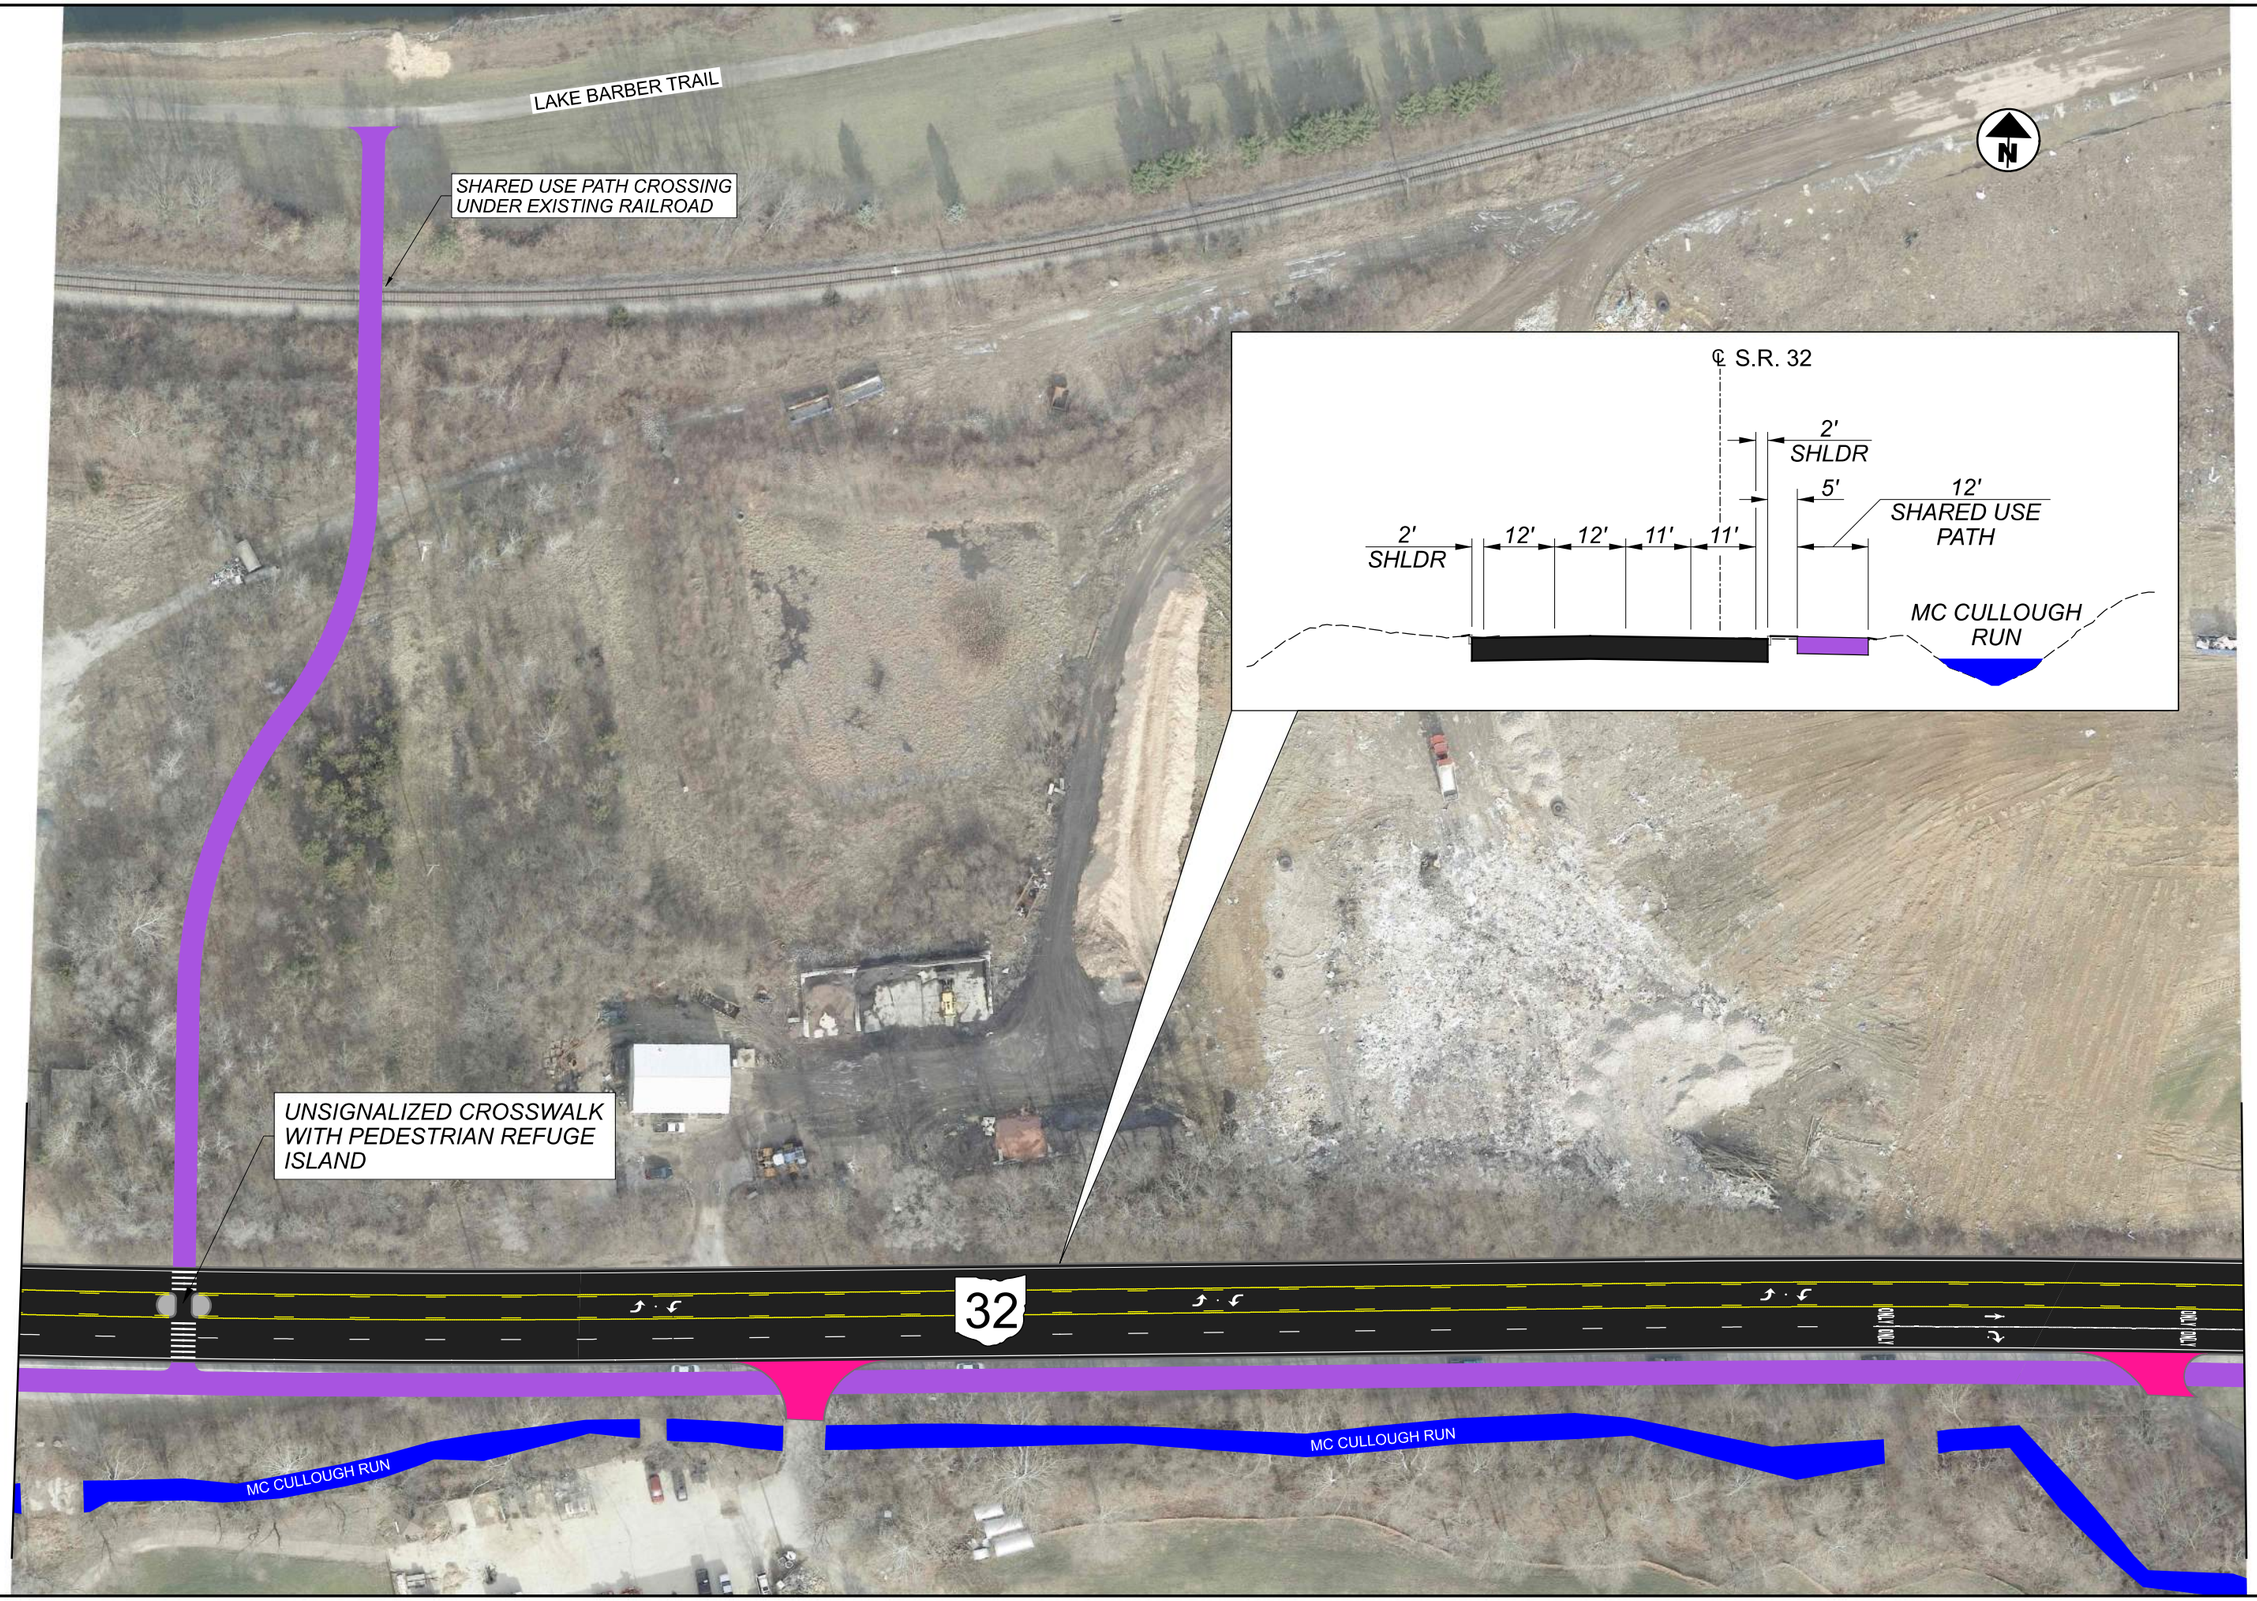

HORIZONTAL SCALE IN FEET
0 20 40 80

PLAN SHEET SR 32 ALTERNATIVE 2
STA 165+50.00 TO STA 177+25.00

HAM-32-4.47

DESIGN AGENCY
Stantec
11687 Lebanon Road
Cincinnati OH 45241
(513) 842-8200

DESIGNER
XXX

REVIEWER
XXX MM-DD-YY

PROJECT ID
86462

SHEET P.0 TOTAL 0

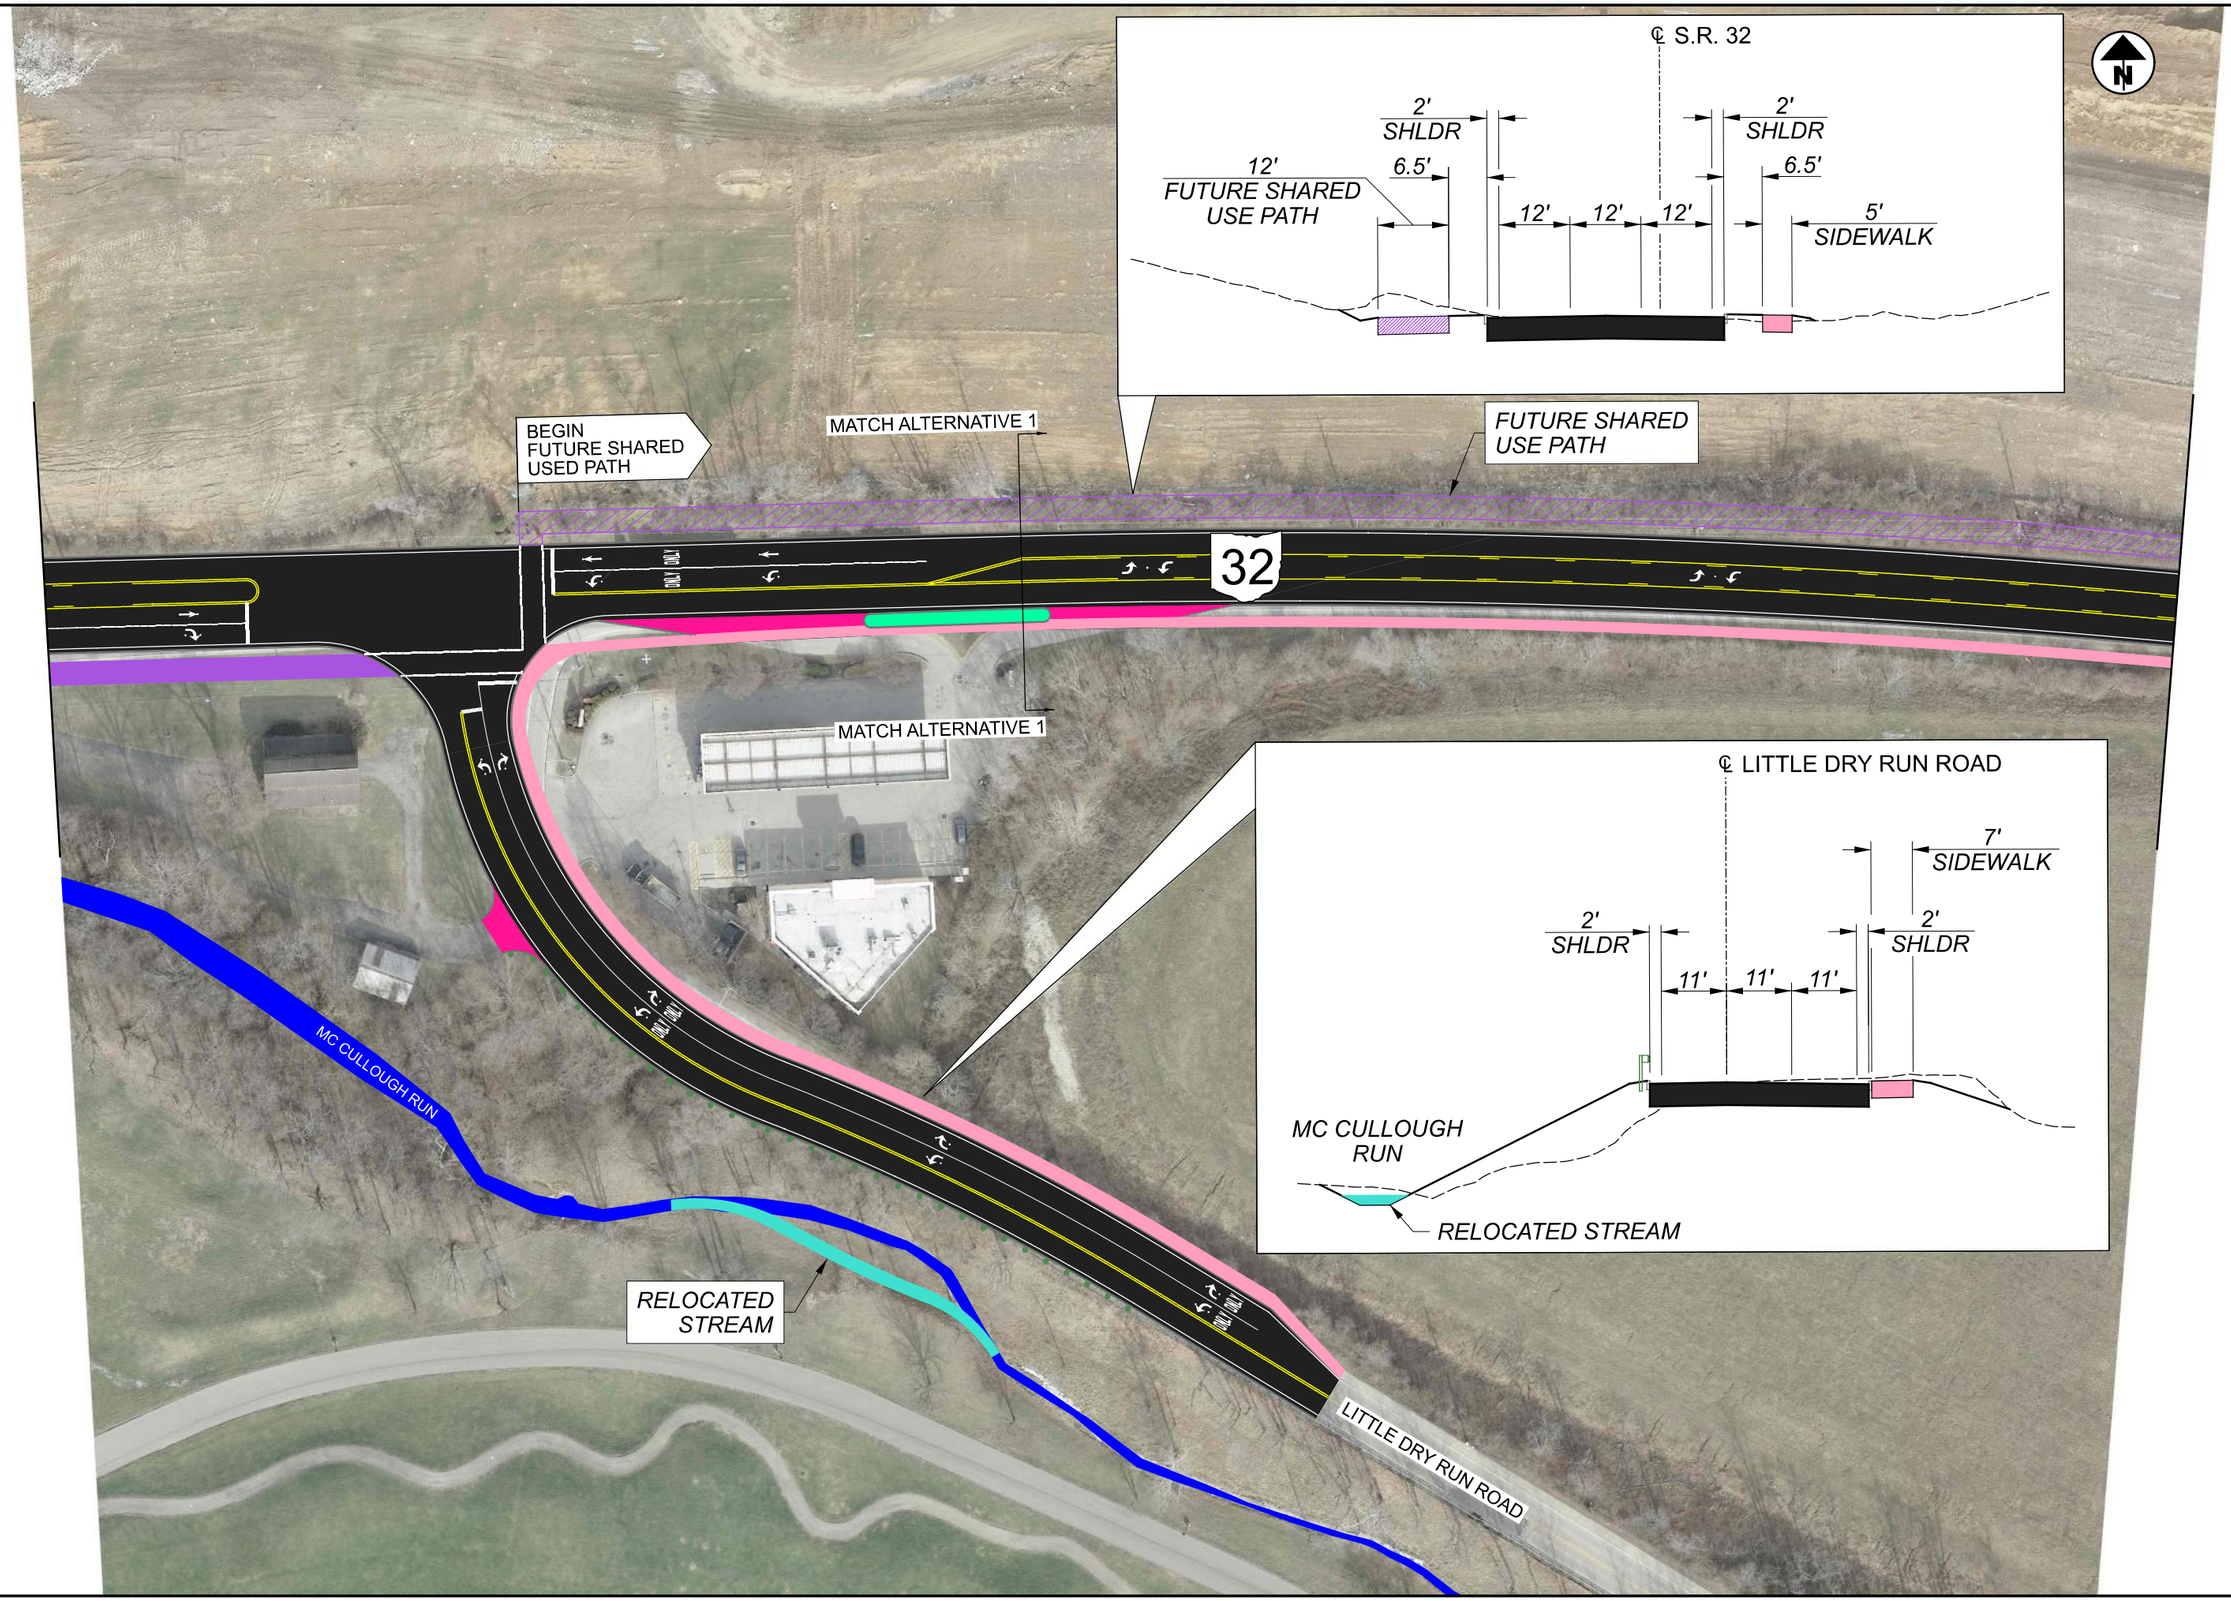

HORIZONTAL SCALE IN FEET
0 20 40 80

PLAN SHEET SR 32 ALTERNATIVE 2
STA 177+25.00 STA 188+50.00

DESIGN AGENCY
Stantec
11687 Lebanon Road
Cincinnati OH 45241
(513) 842-8200

DESIGNER
XXX

REVIEWER
XXX MM-DD-YY

PROJECT ID
86462

SHEET P.0 TOTAL 0

HAM-32-4.47

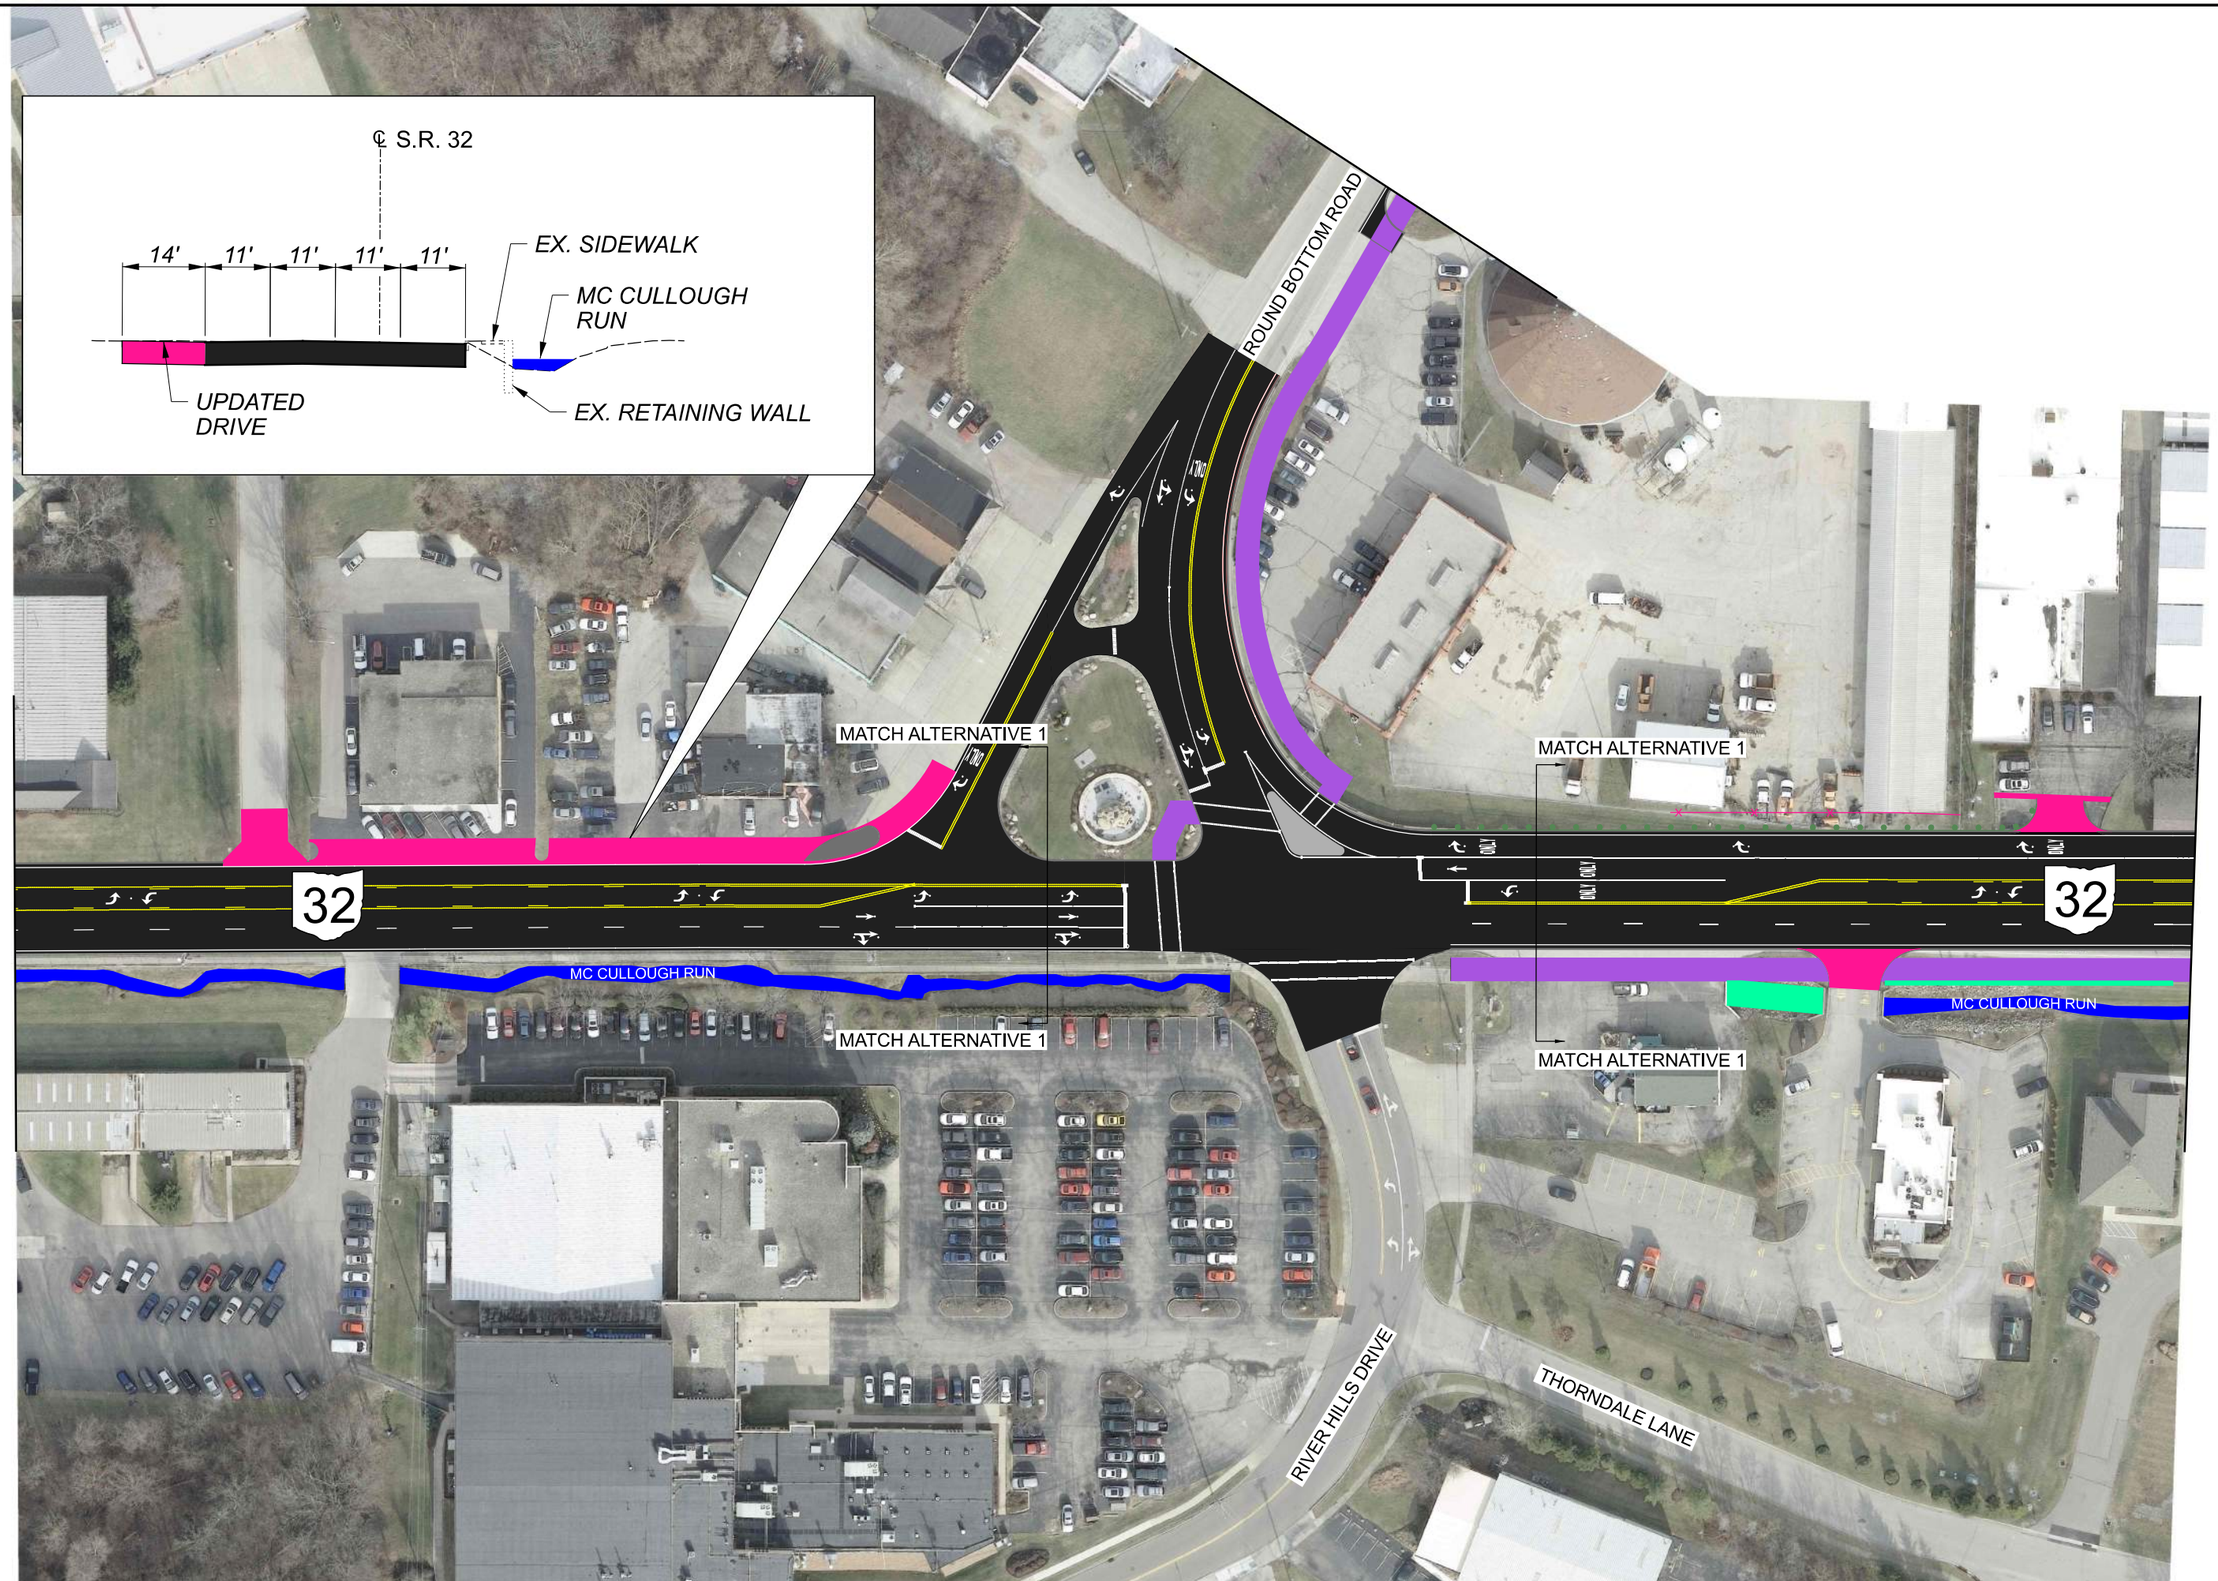

HORIZONTAL SCALE IN FEET
0 20 40 80

PLAN SHEET SR 32 ALTERNATIVE 3
STA 131+75.00 TO STA 143+25.00

DESIGN AGENCY
Stantec
11687 Lebanon Road
Cincinnati OH 45241
(513) 842-8200

DESIGNER
XXX

REVIEWER
XXX MM-DD-YY

PROJECT ID
86462

SHEET P.0 TOTAL 0

HAM-32-4.47

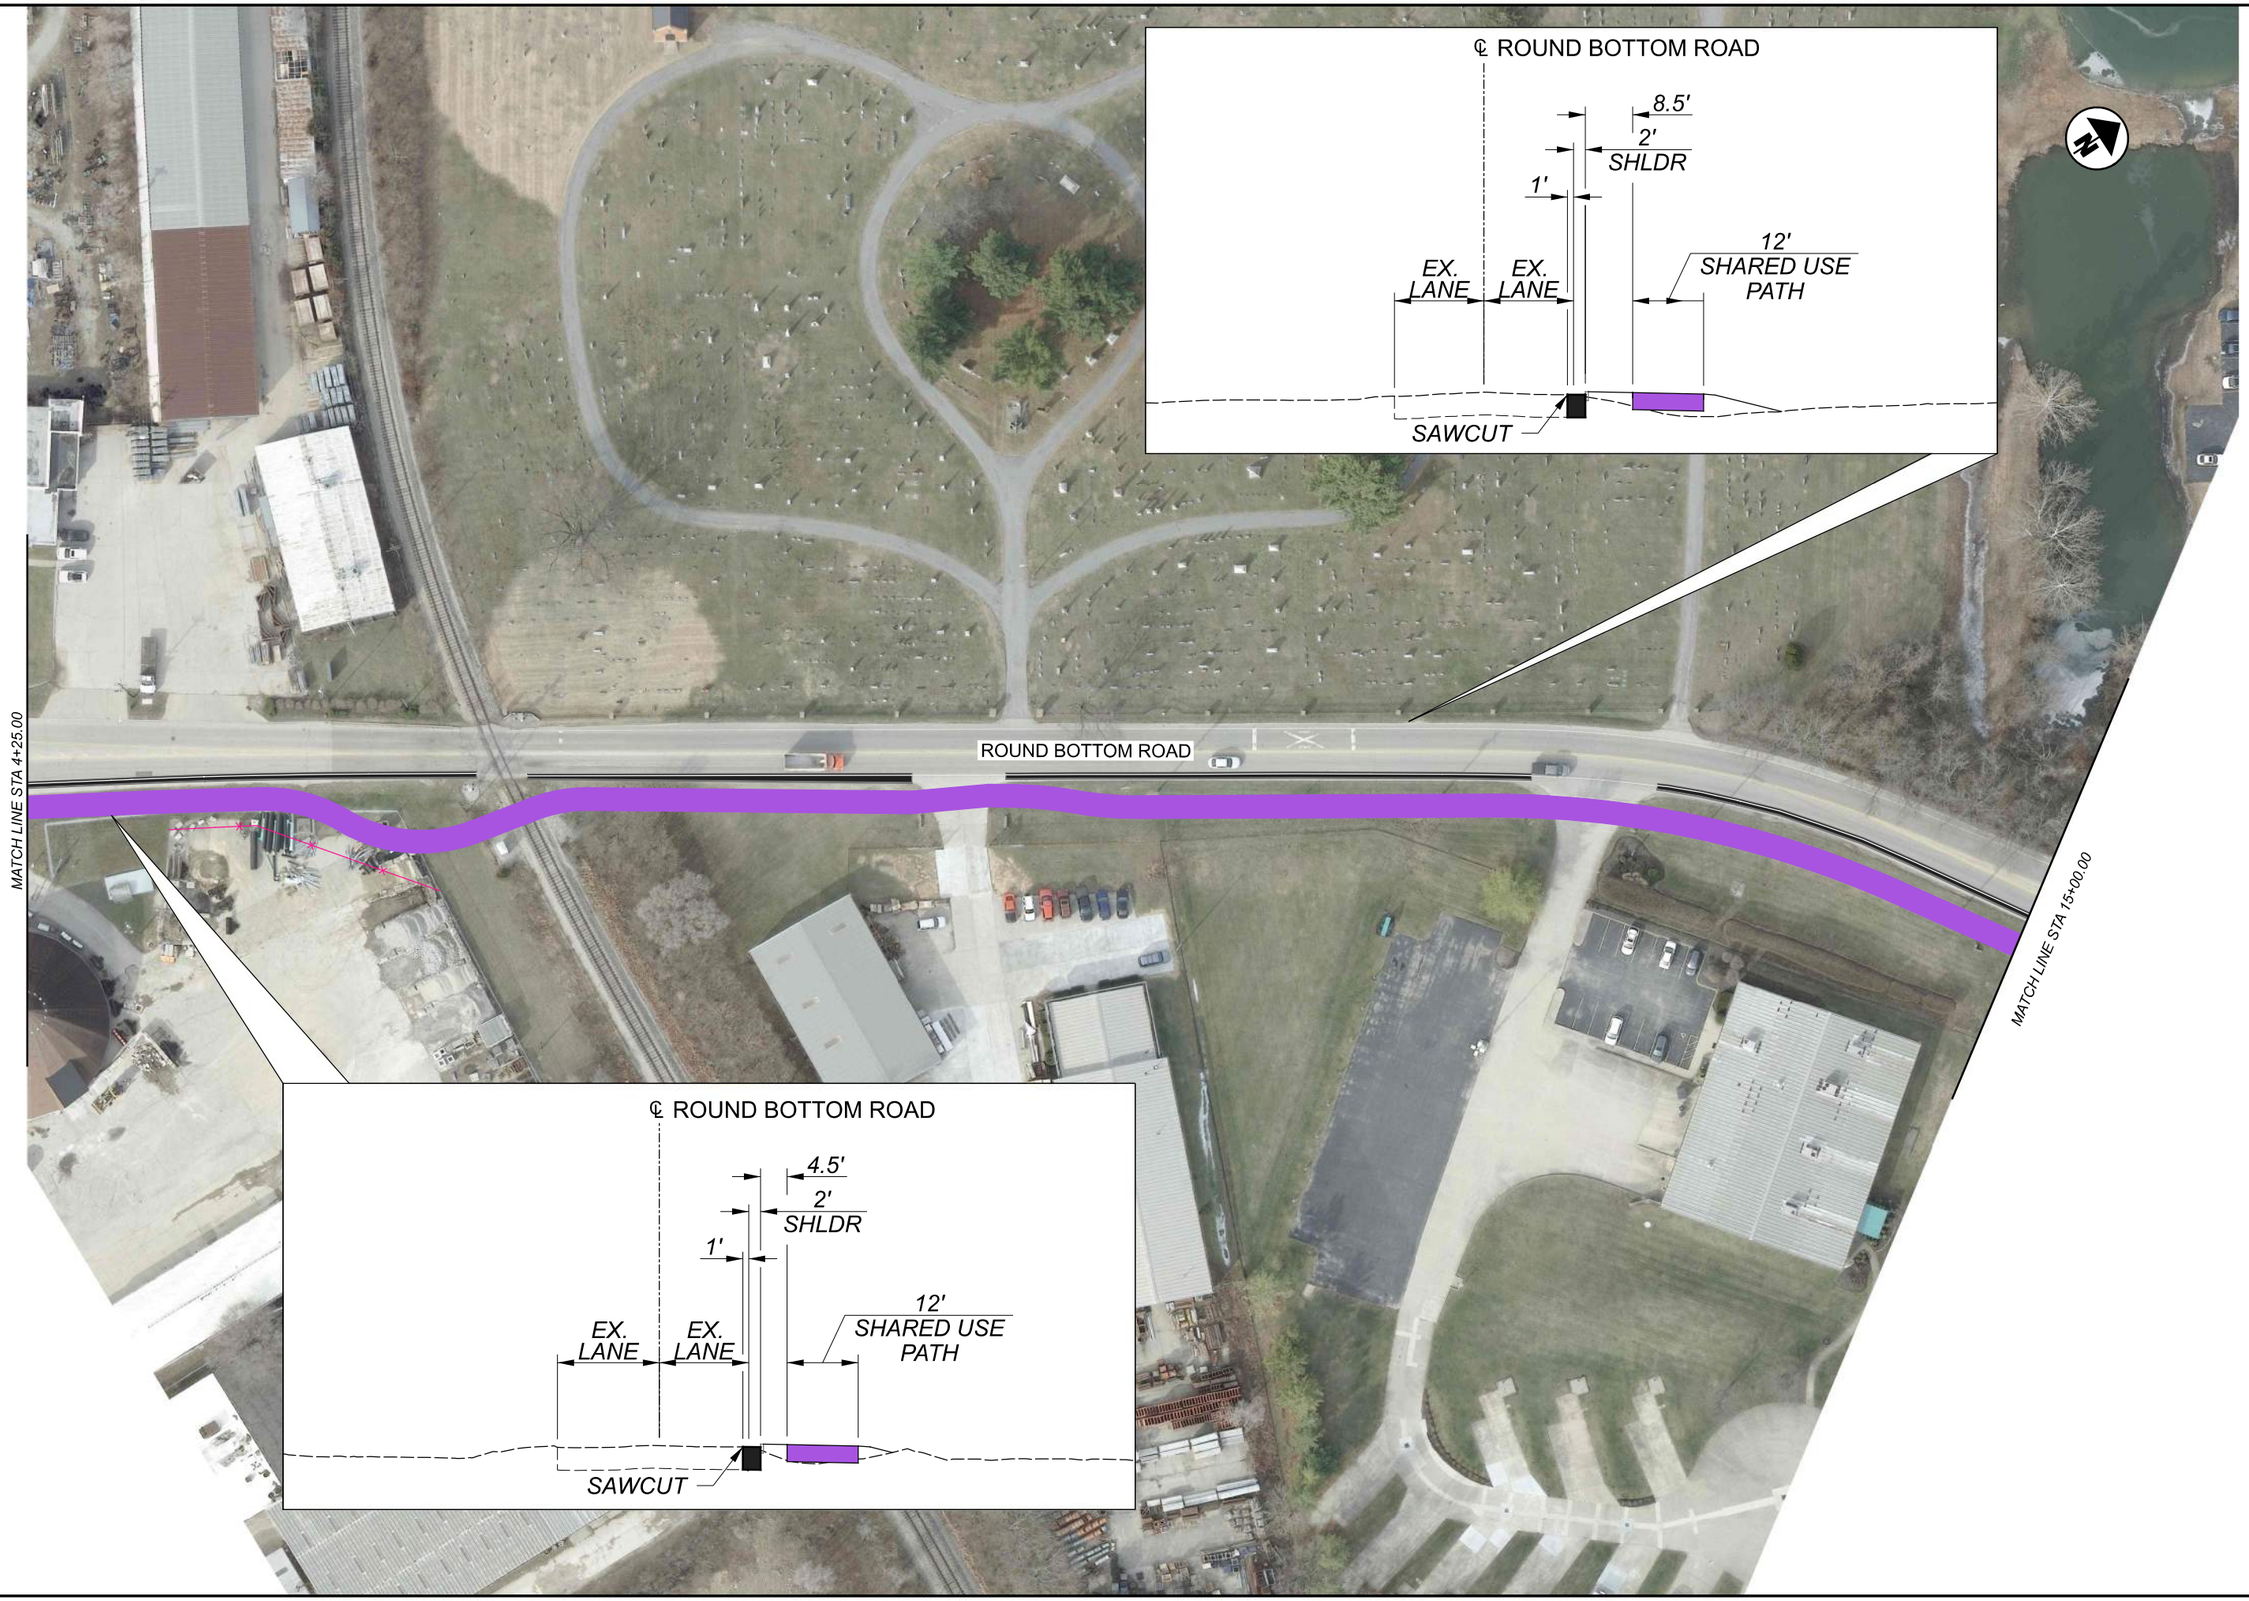

HORIZONTAL SCALE IN FEET
0 20 40 80

PLAN SHEET ROUND BOTTOM RD ALTERNATIVE 3
STA 4+25.00 TO STA 15+00.00

DESIGN AGENCY
Stantec
11687 Lebanon Road
Cincinnati OH 45241
(513) 842-8200

DESIGNER
XXX

REVIEWER
XXX MM-DD-YY

PROJECT ID
86462

SHEET P.0 TOTAL 0

HAM-32-4.47

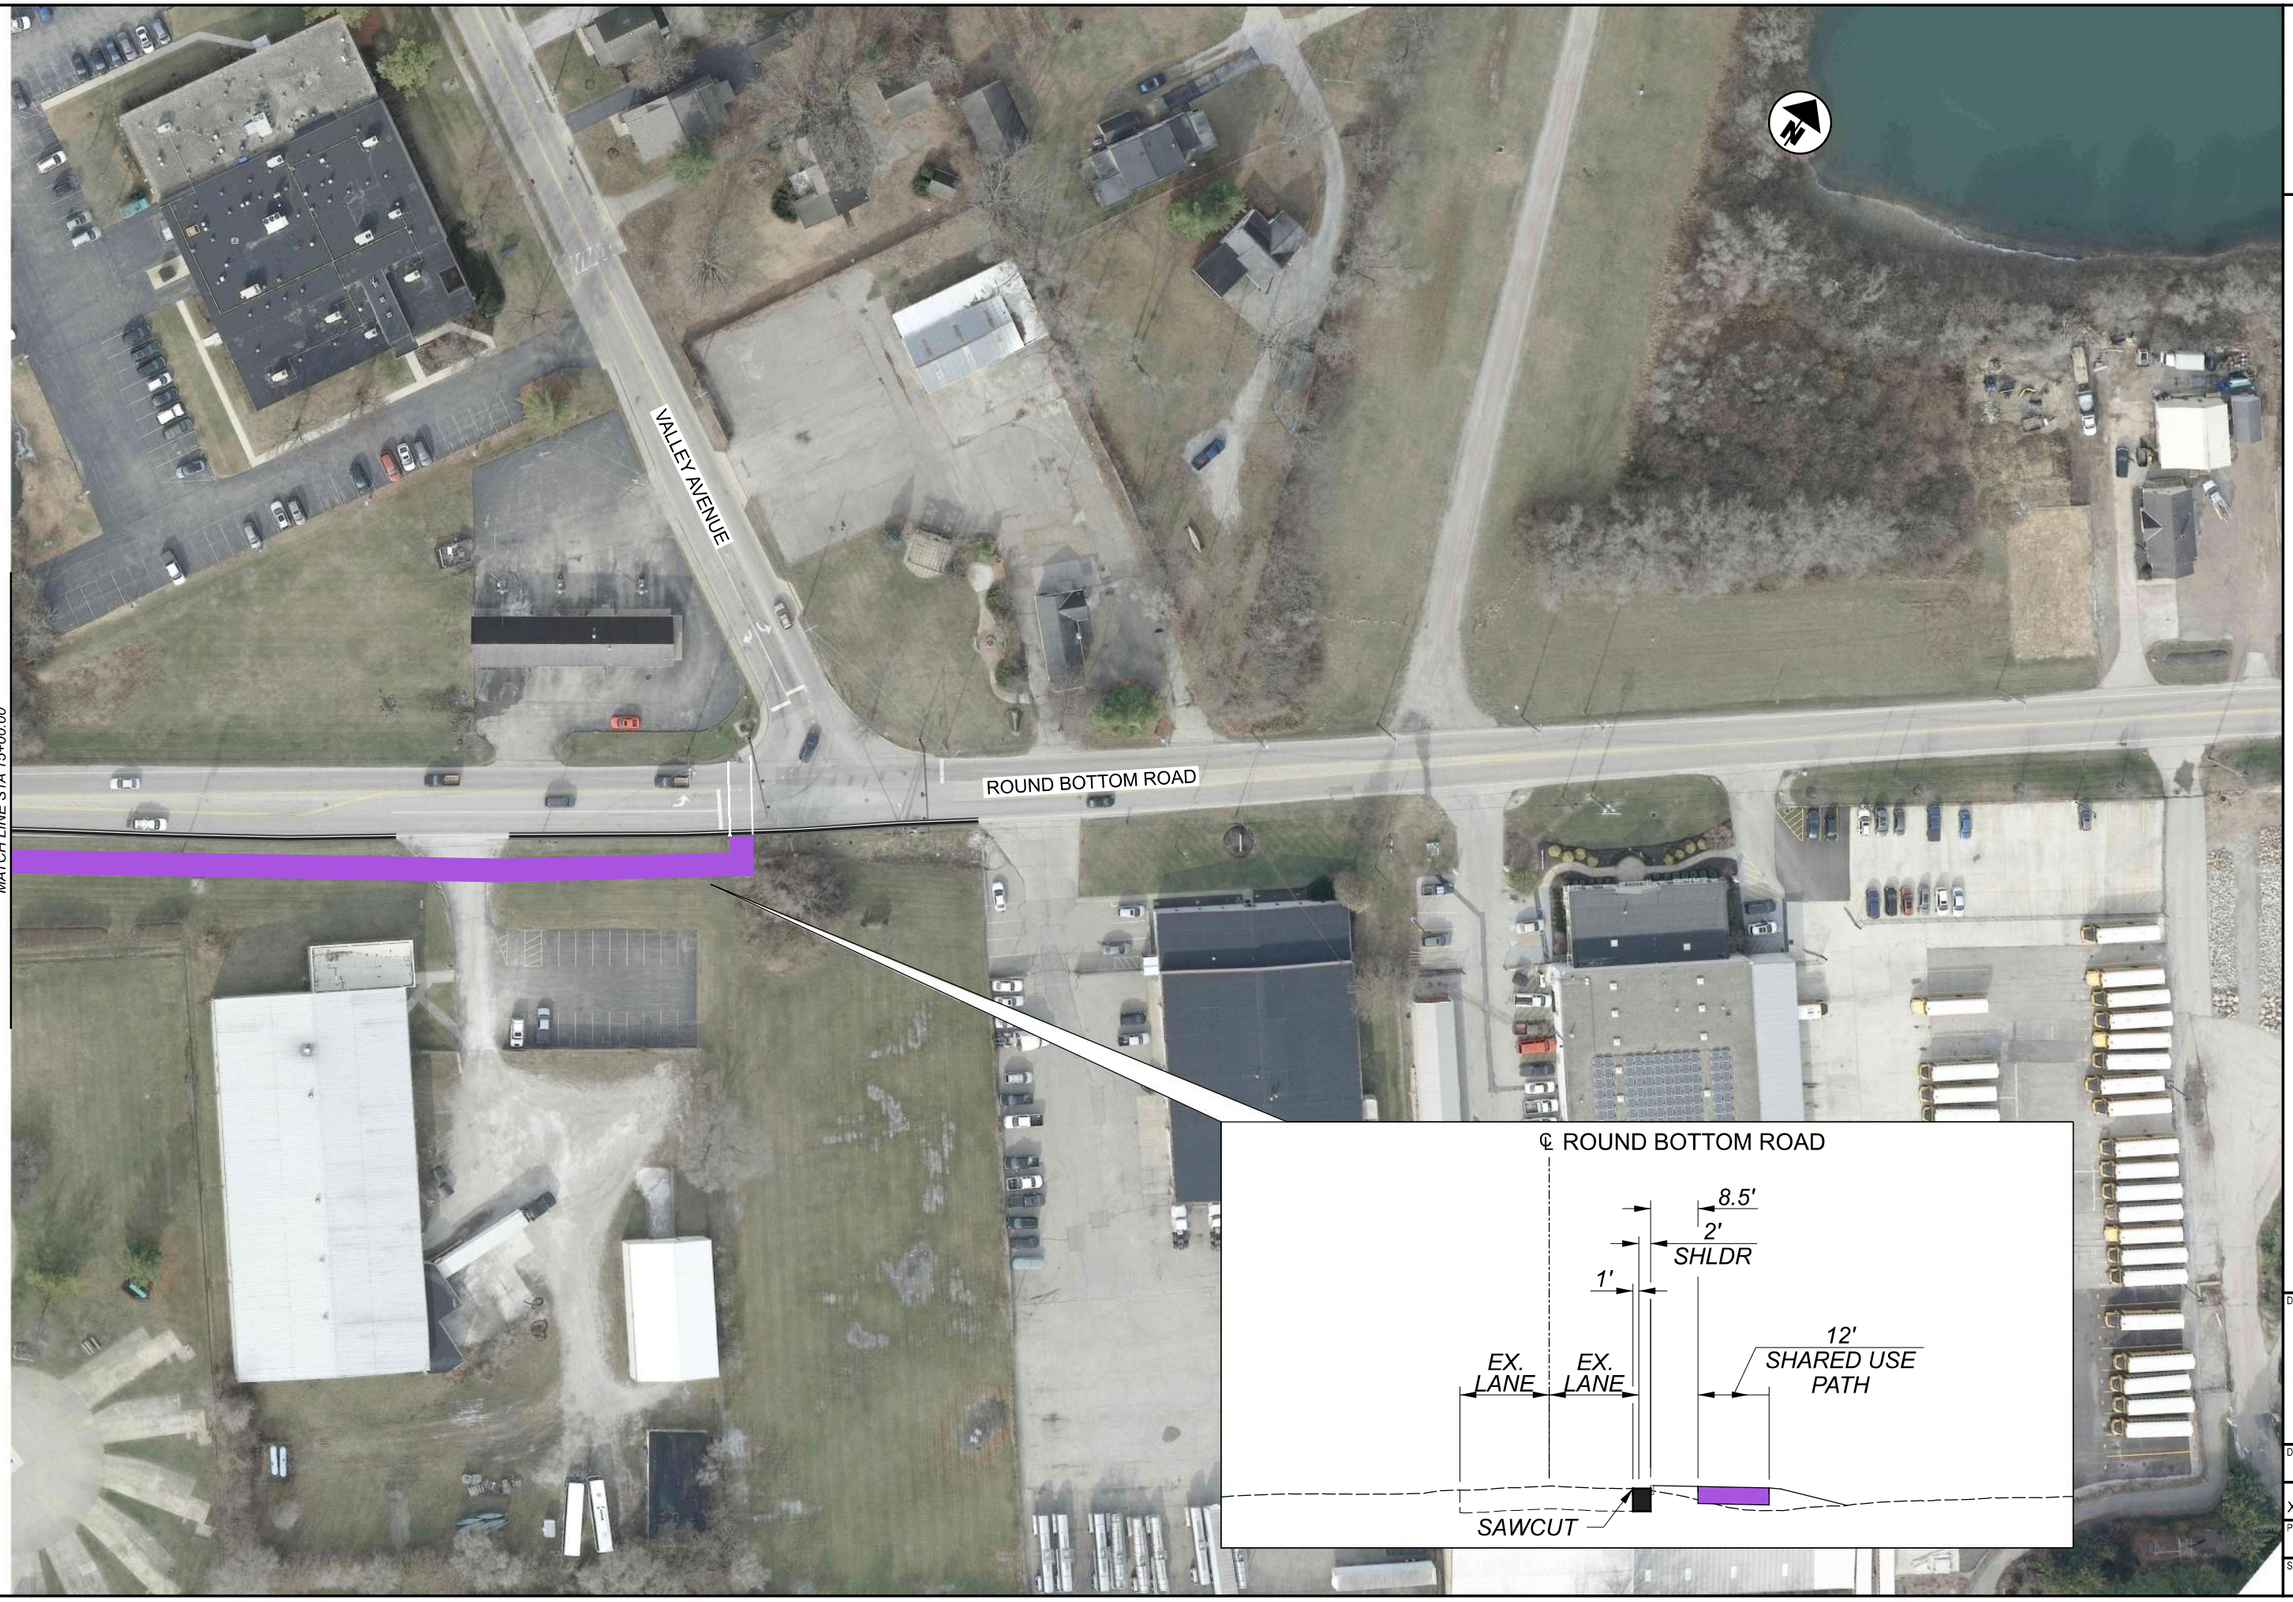

HORIZONTAL
SCALE IN FEET
0 20 40 80

PLAN SHEET ROUND BOTTOM RD ALTERNATIVE 3
STA 15+00.00 TO STA 24+43.69

DESIGN AGENCY
Stantec
11687 Lebanon Road
Cincinnati OH 45241
(513) 842-8200

DESIGNER
XXX

REVIEWER
XXX MM-DD-YY

PROJECT ID
86462

SHEET P.0 TOTAL 0

HAM-32-4.47

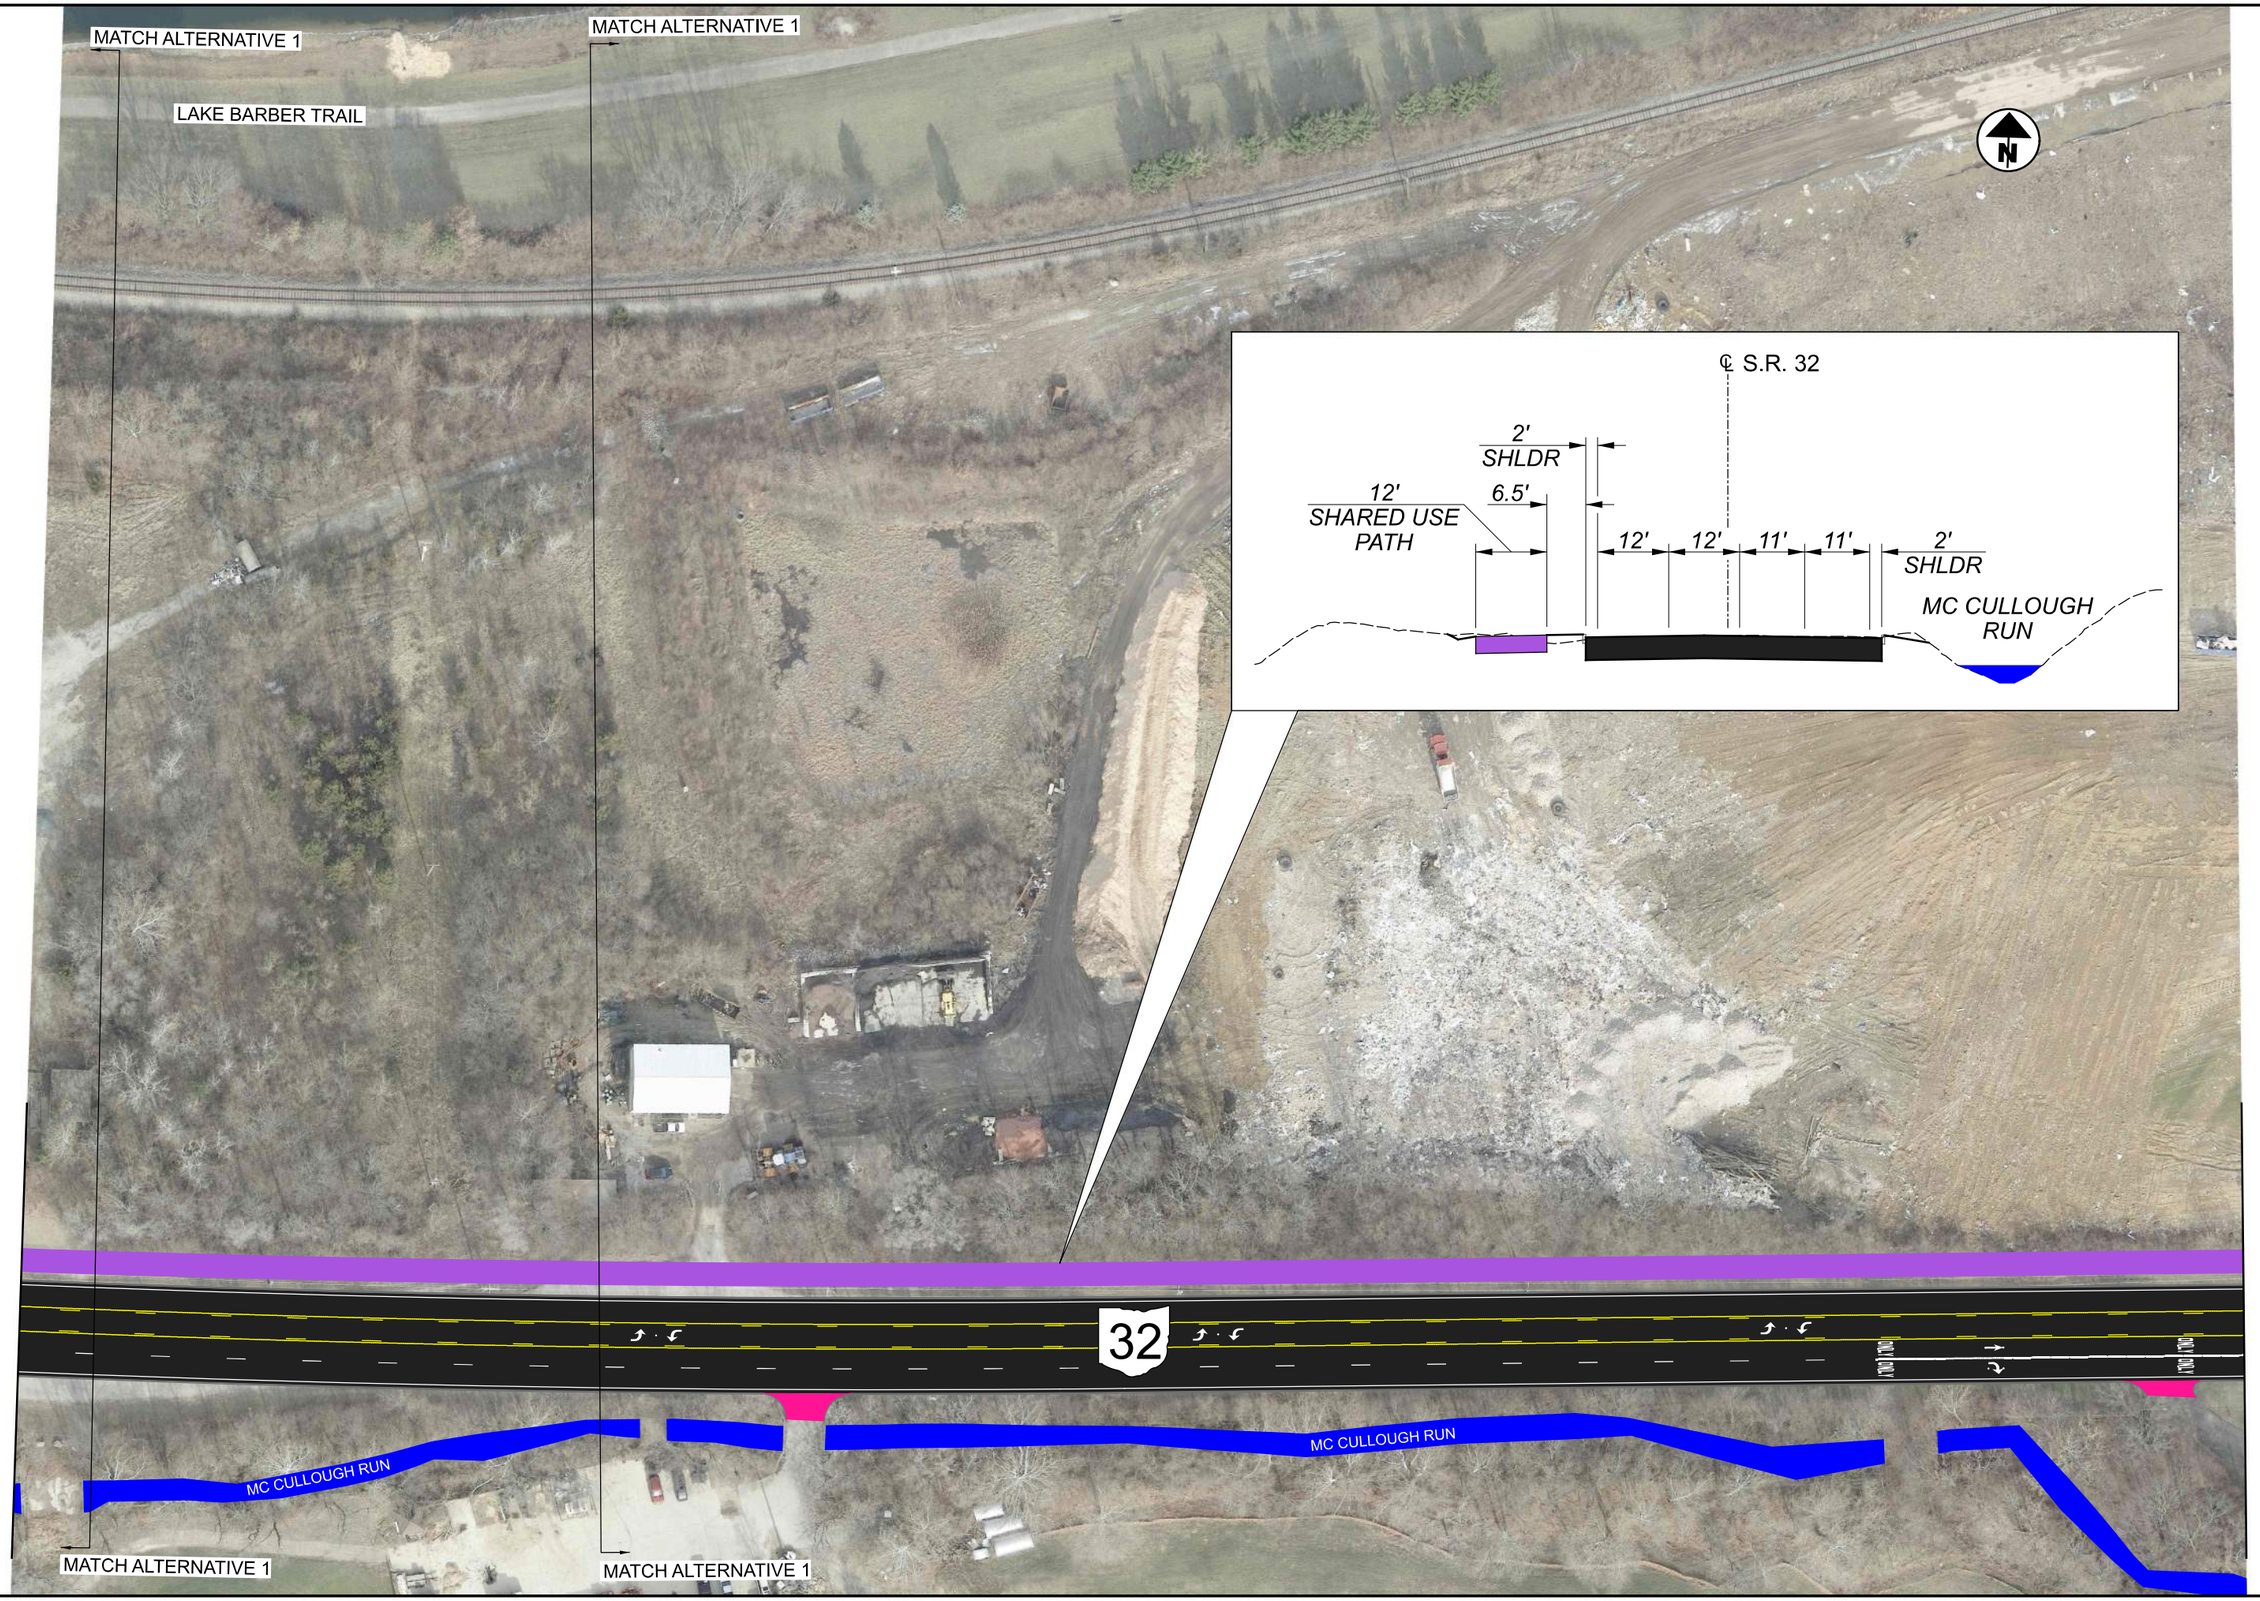

HORIZONTAL SCALE IN FEET
0 20 40 80

PLAN SHEET SR 32 ALTERNATIVE 3
STA 165+50.00 TO STA 177+25.00

HAM-32-4.47

DESIGN AGENCY
Stantec
11687 Lebanon Road
Cincinnati OH 45241
(513) 842-8200

DESIGNER
XXX

REVIEWER
XXX MM-DD-YY

PROJECT ID
86462

SHEET P.0 TOTAL 0